
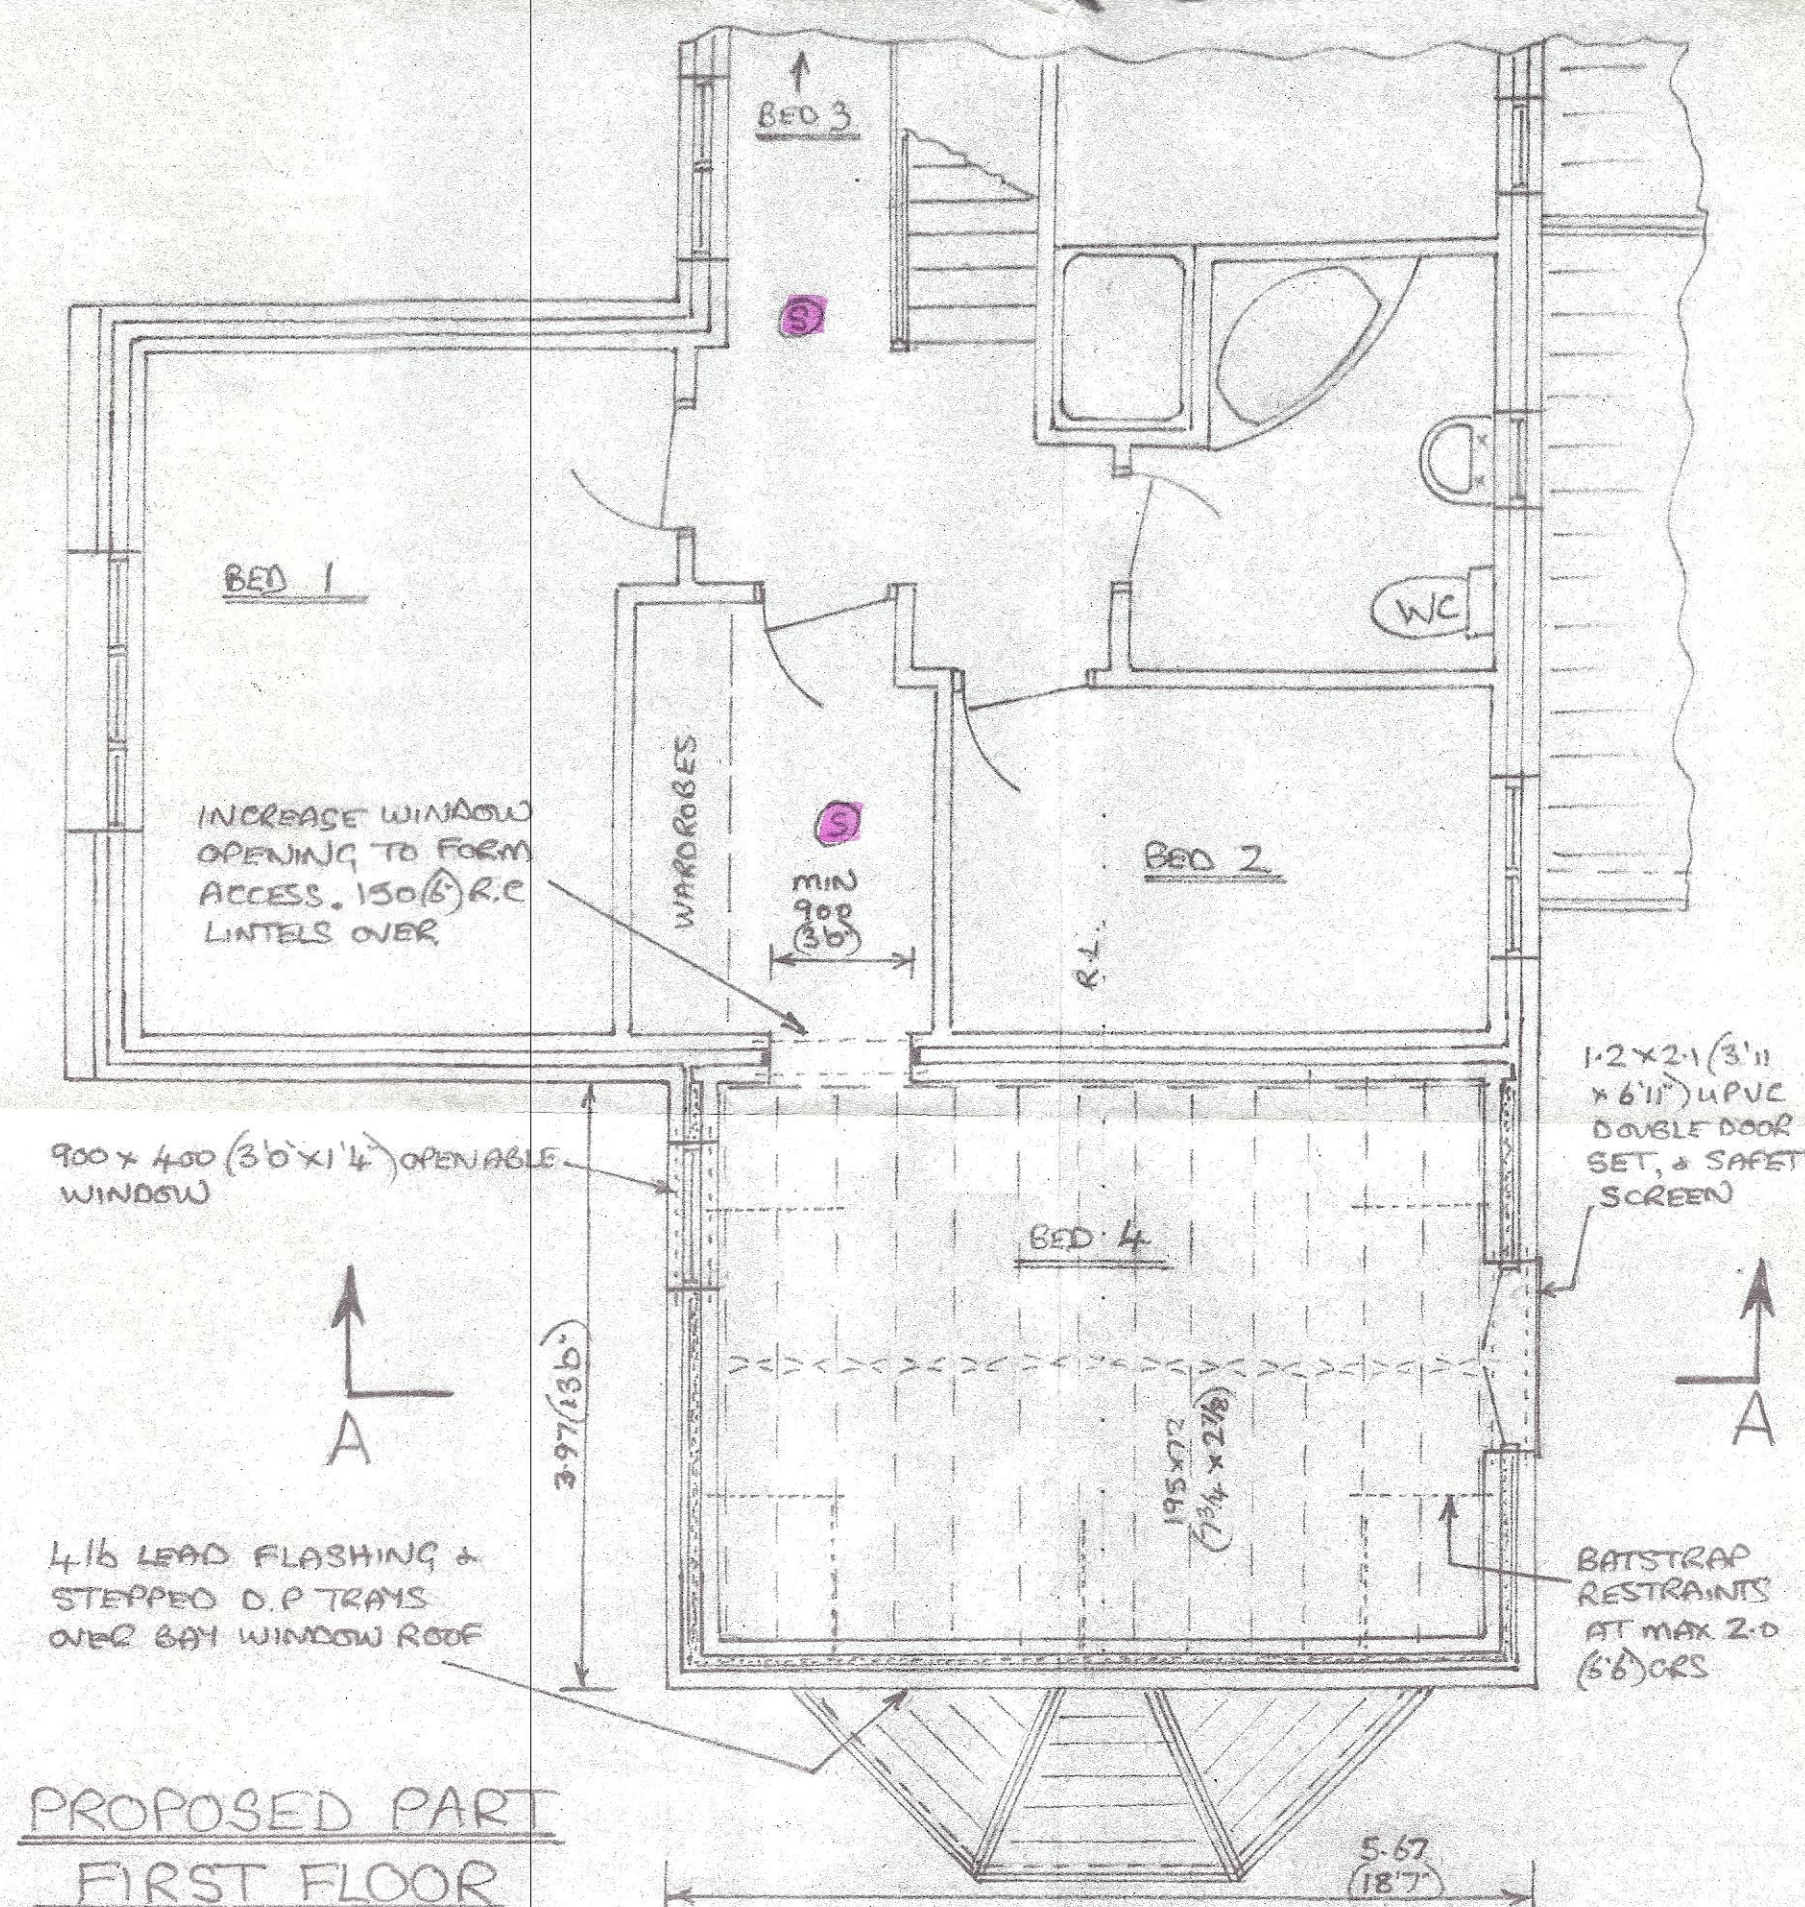


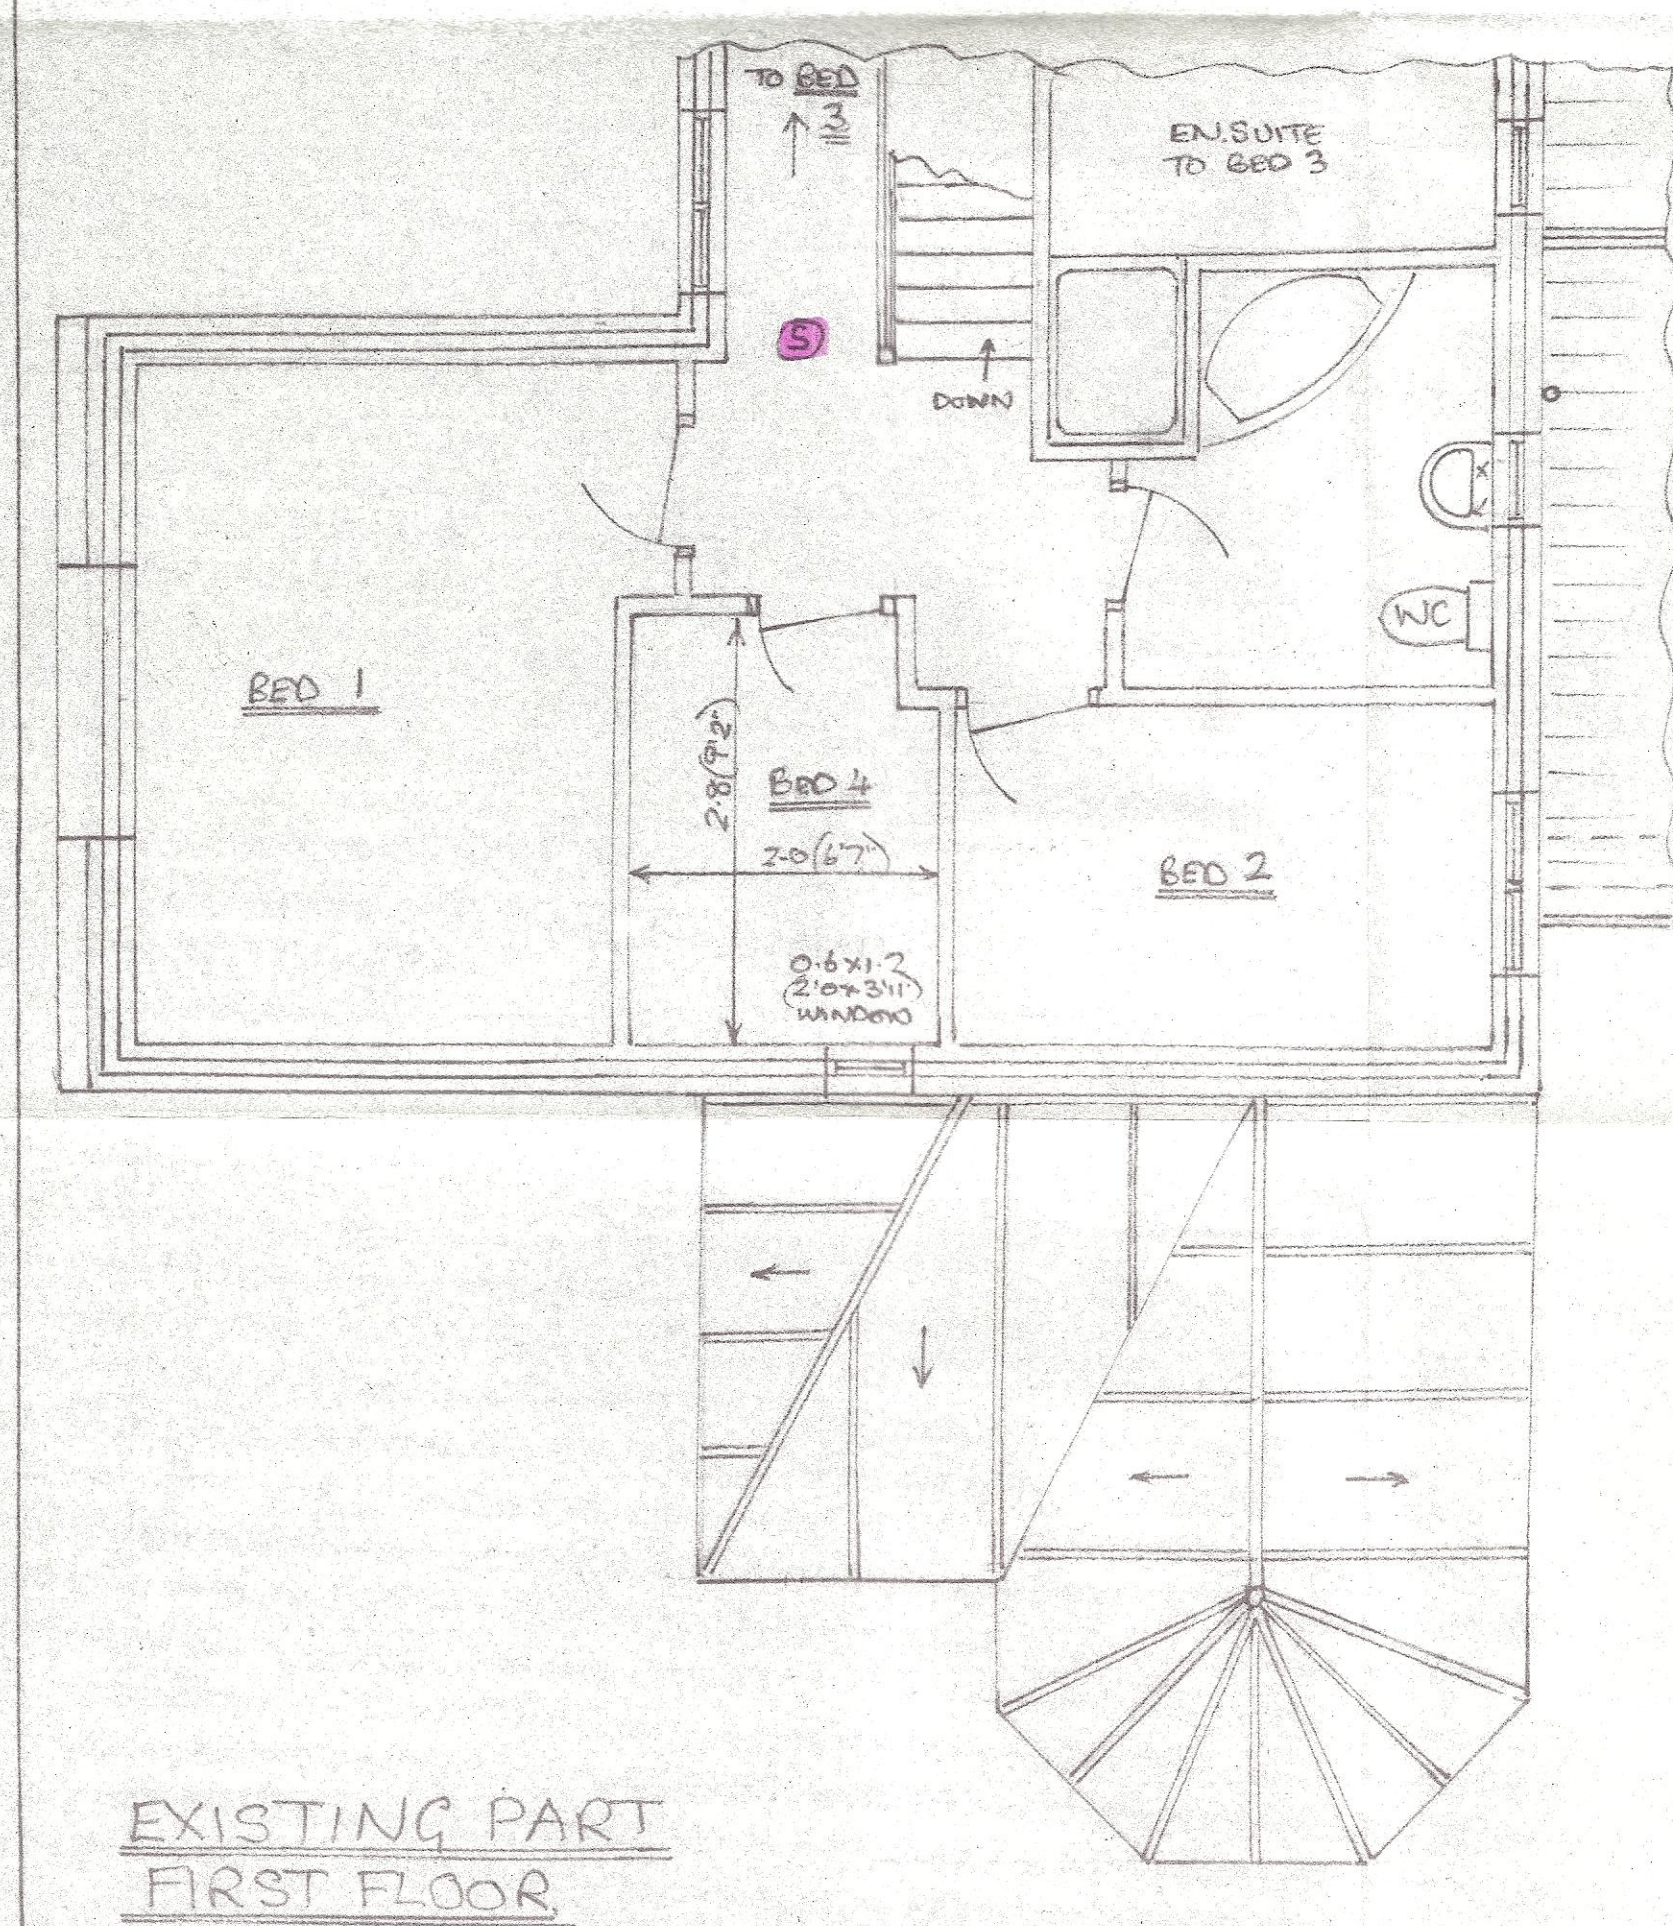

BLOCK PLAN SCALE 1:300

13 (MOOR PARK)

CONNECTION TO MAINS

3

4

5

3.46

5.67

EXIST. BOUNDARY WALLS

RAILWAY

SITE PLAN

1:1250 SD.168.789

PROPOSED EXTENSION AT 4 HODGSON GARDENS
MILLOM, CUMBRIA FOR MR P HARTLEY