Notes: Do not scale from this drawing. This drawing is to be read in conjunction with all relevant design team specifications and drawings.
All dimensions are to be checked on site prior to commencement of work any variations to be notified to the Project Architect.
All components and materials are to be stored, protected, handled and installed in accordance with the manufacturer's recommendations.
© Harry Walters & Livesey Ltd

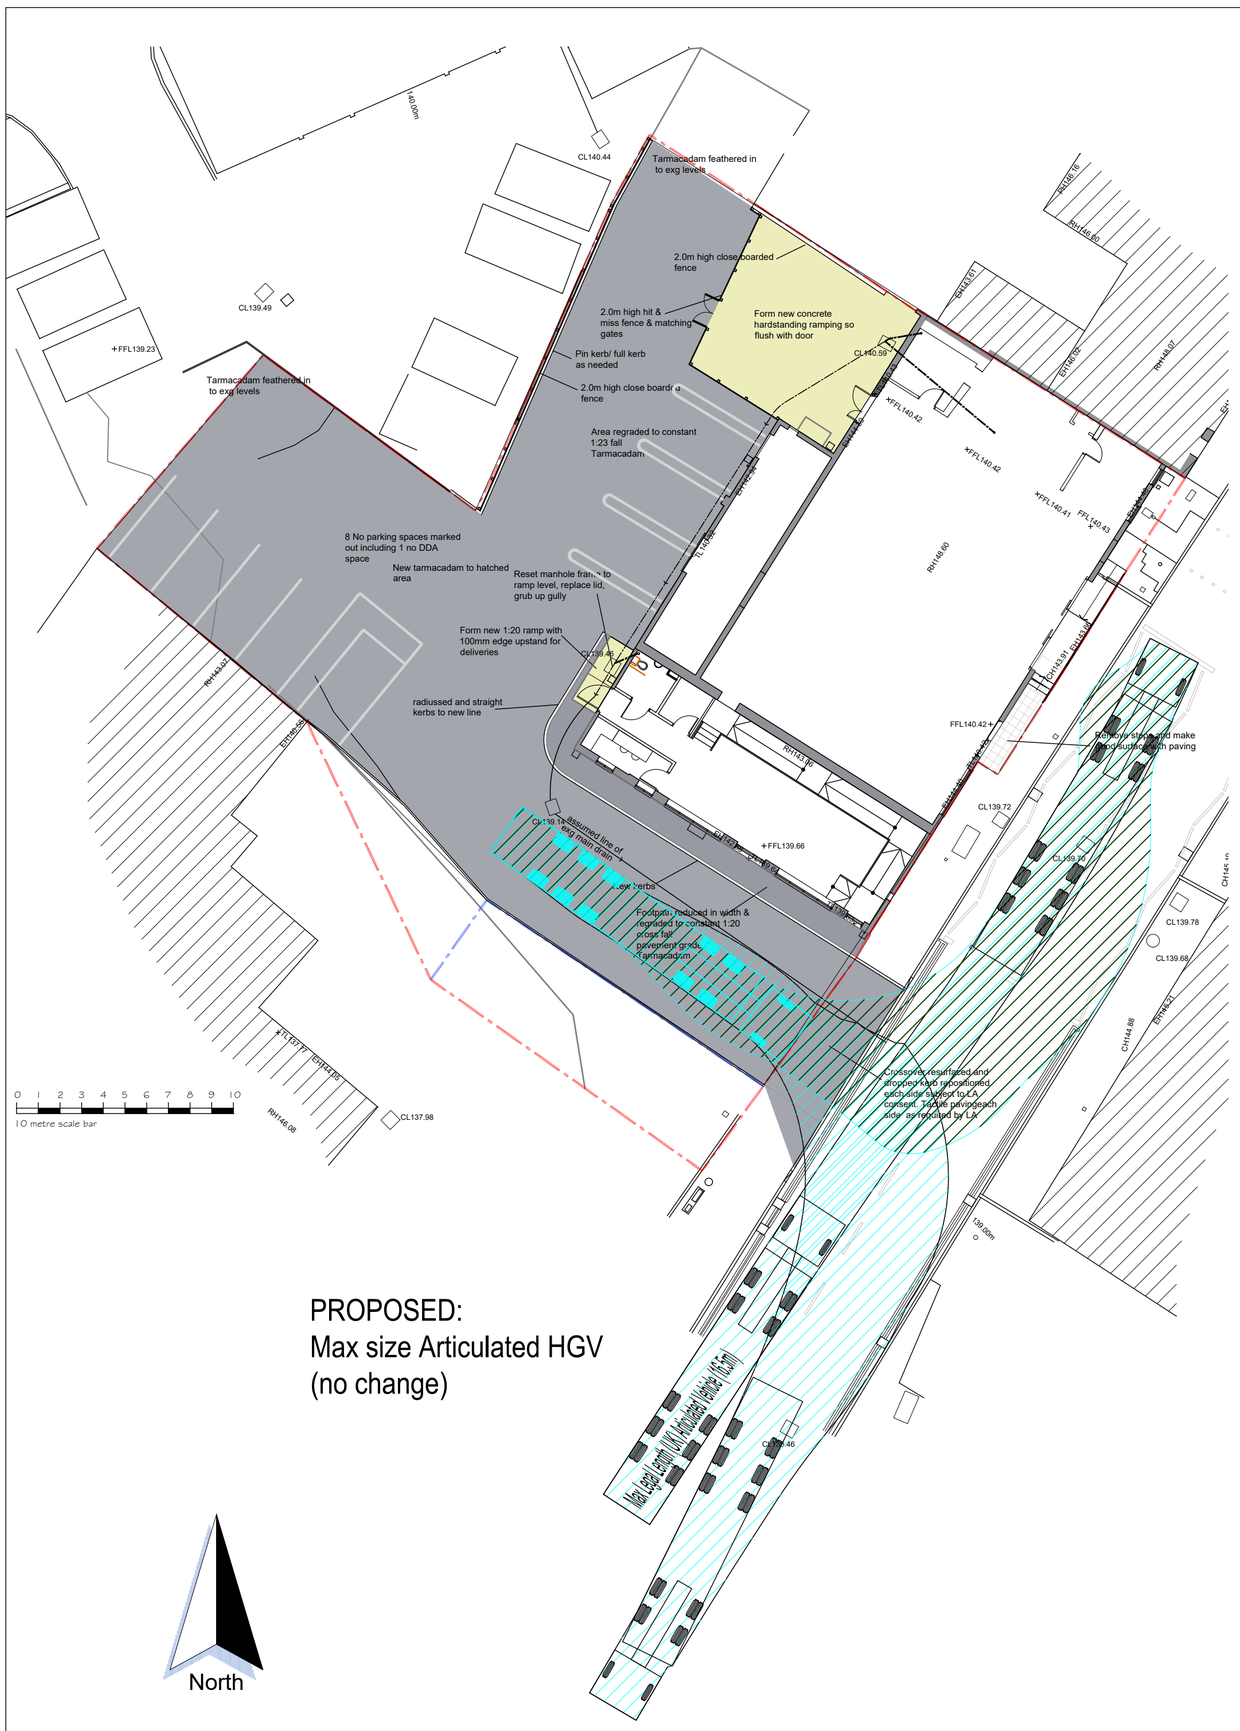

PROPOSED:
Max size Articulated HGV
(no change)

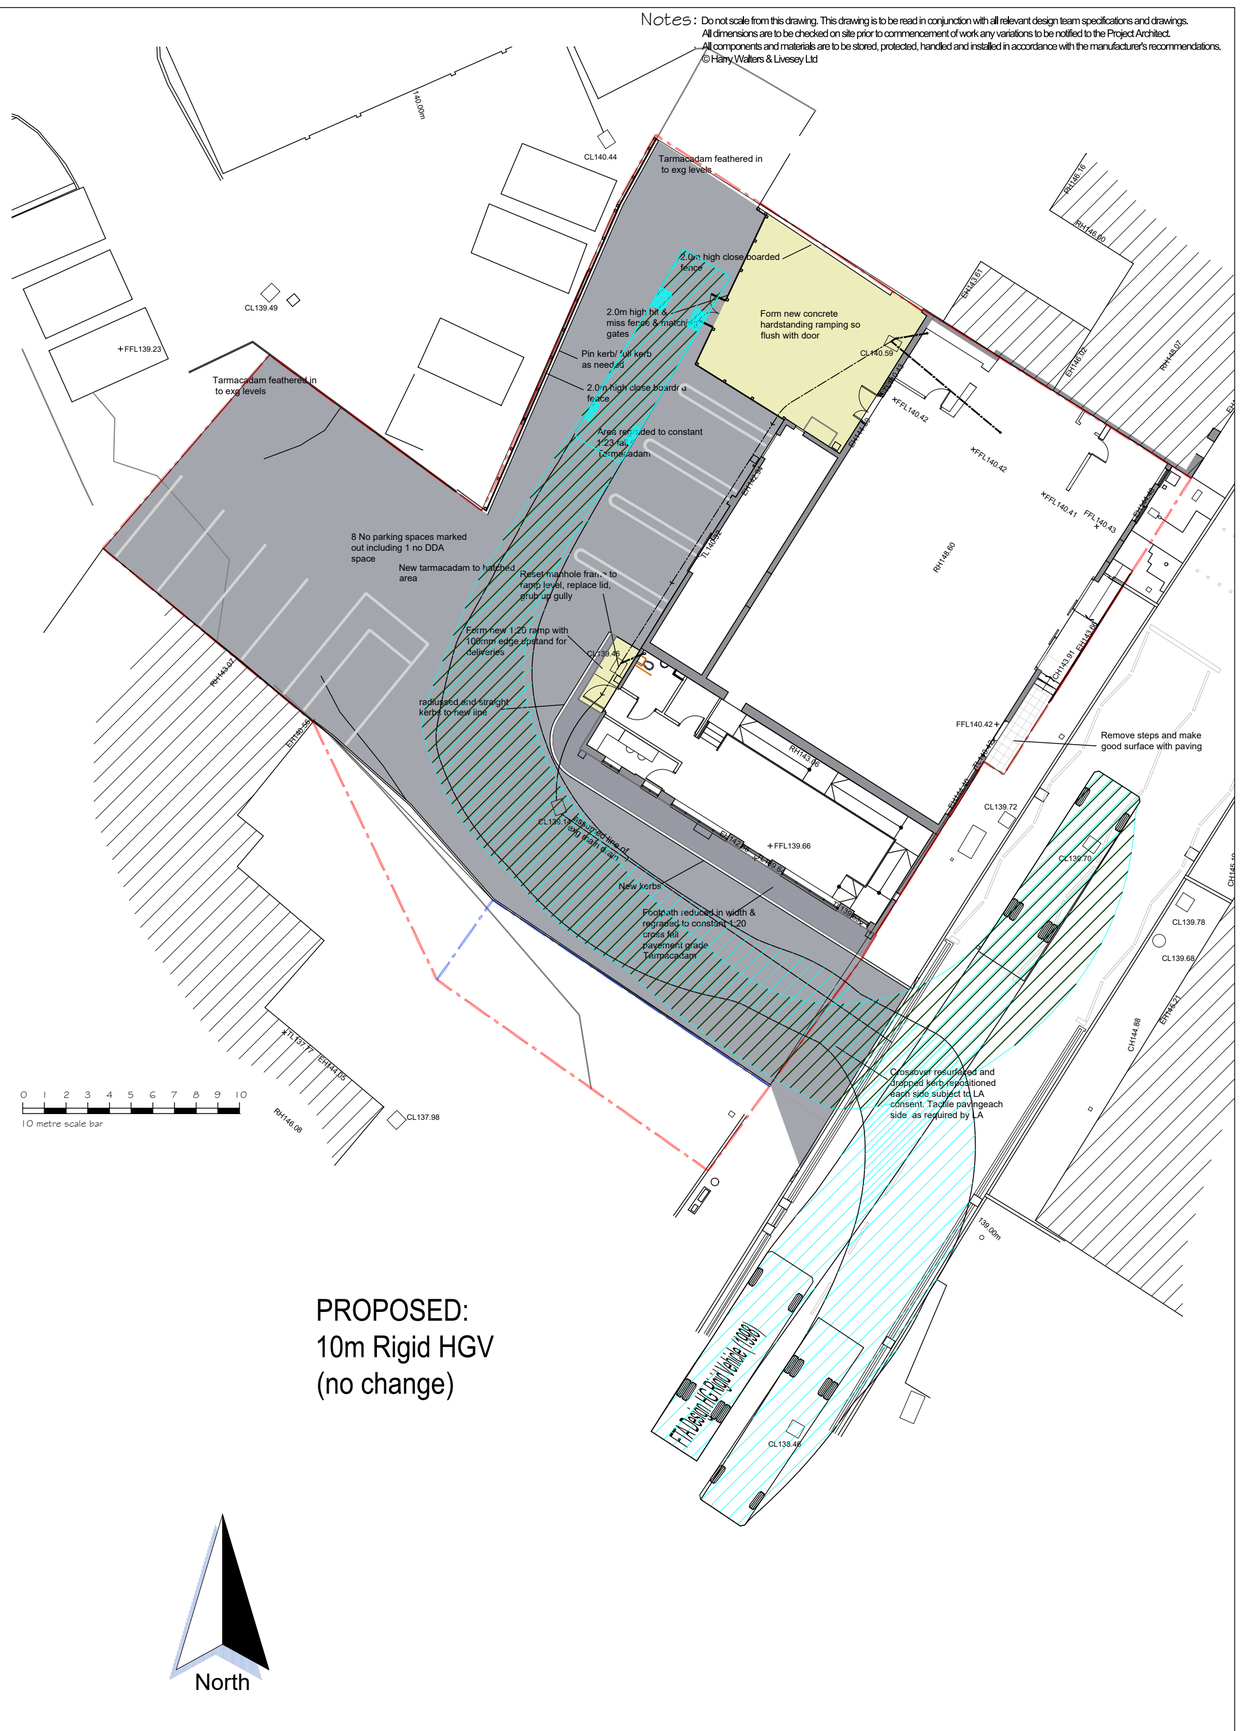

PROPOSED:
10m Rigid HGV
(no change)

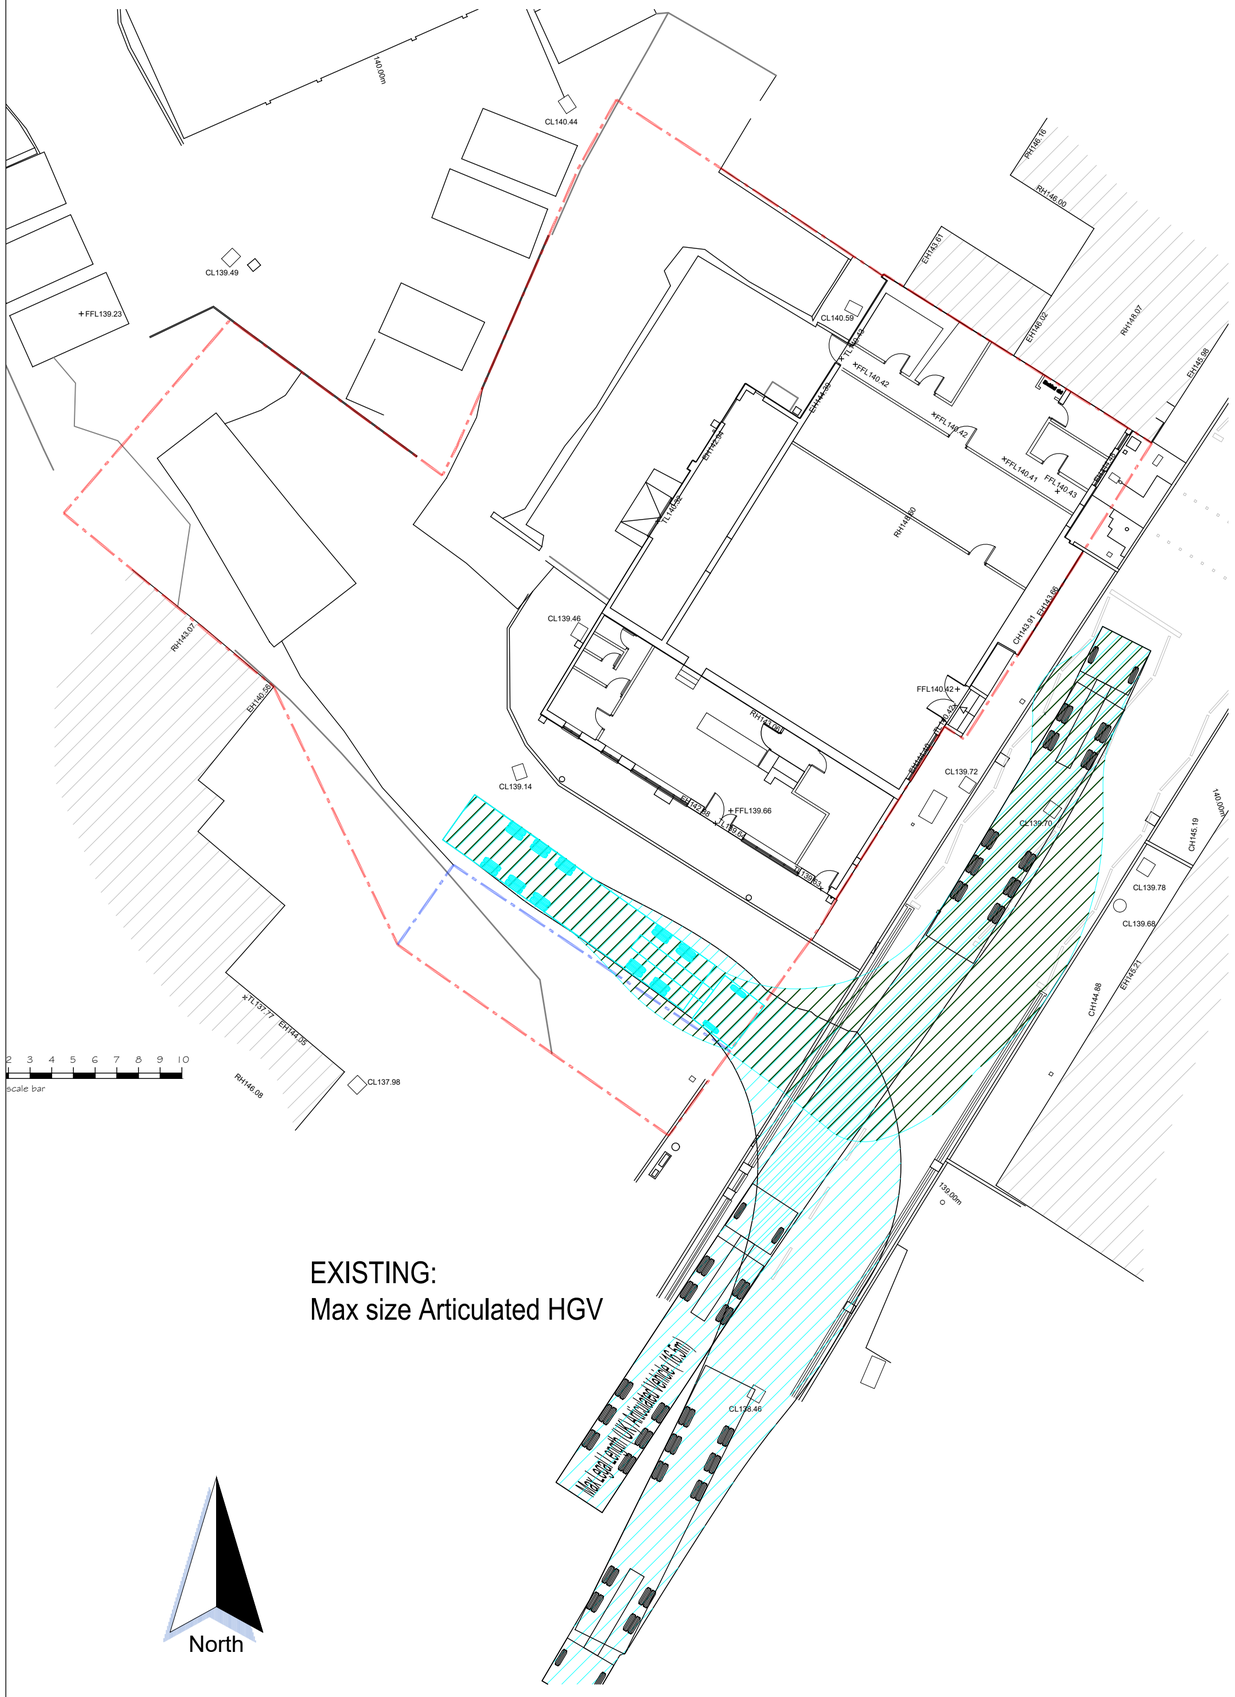

EXISTING:
Max size Articulated HGV

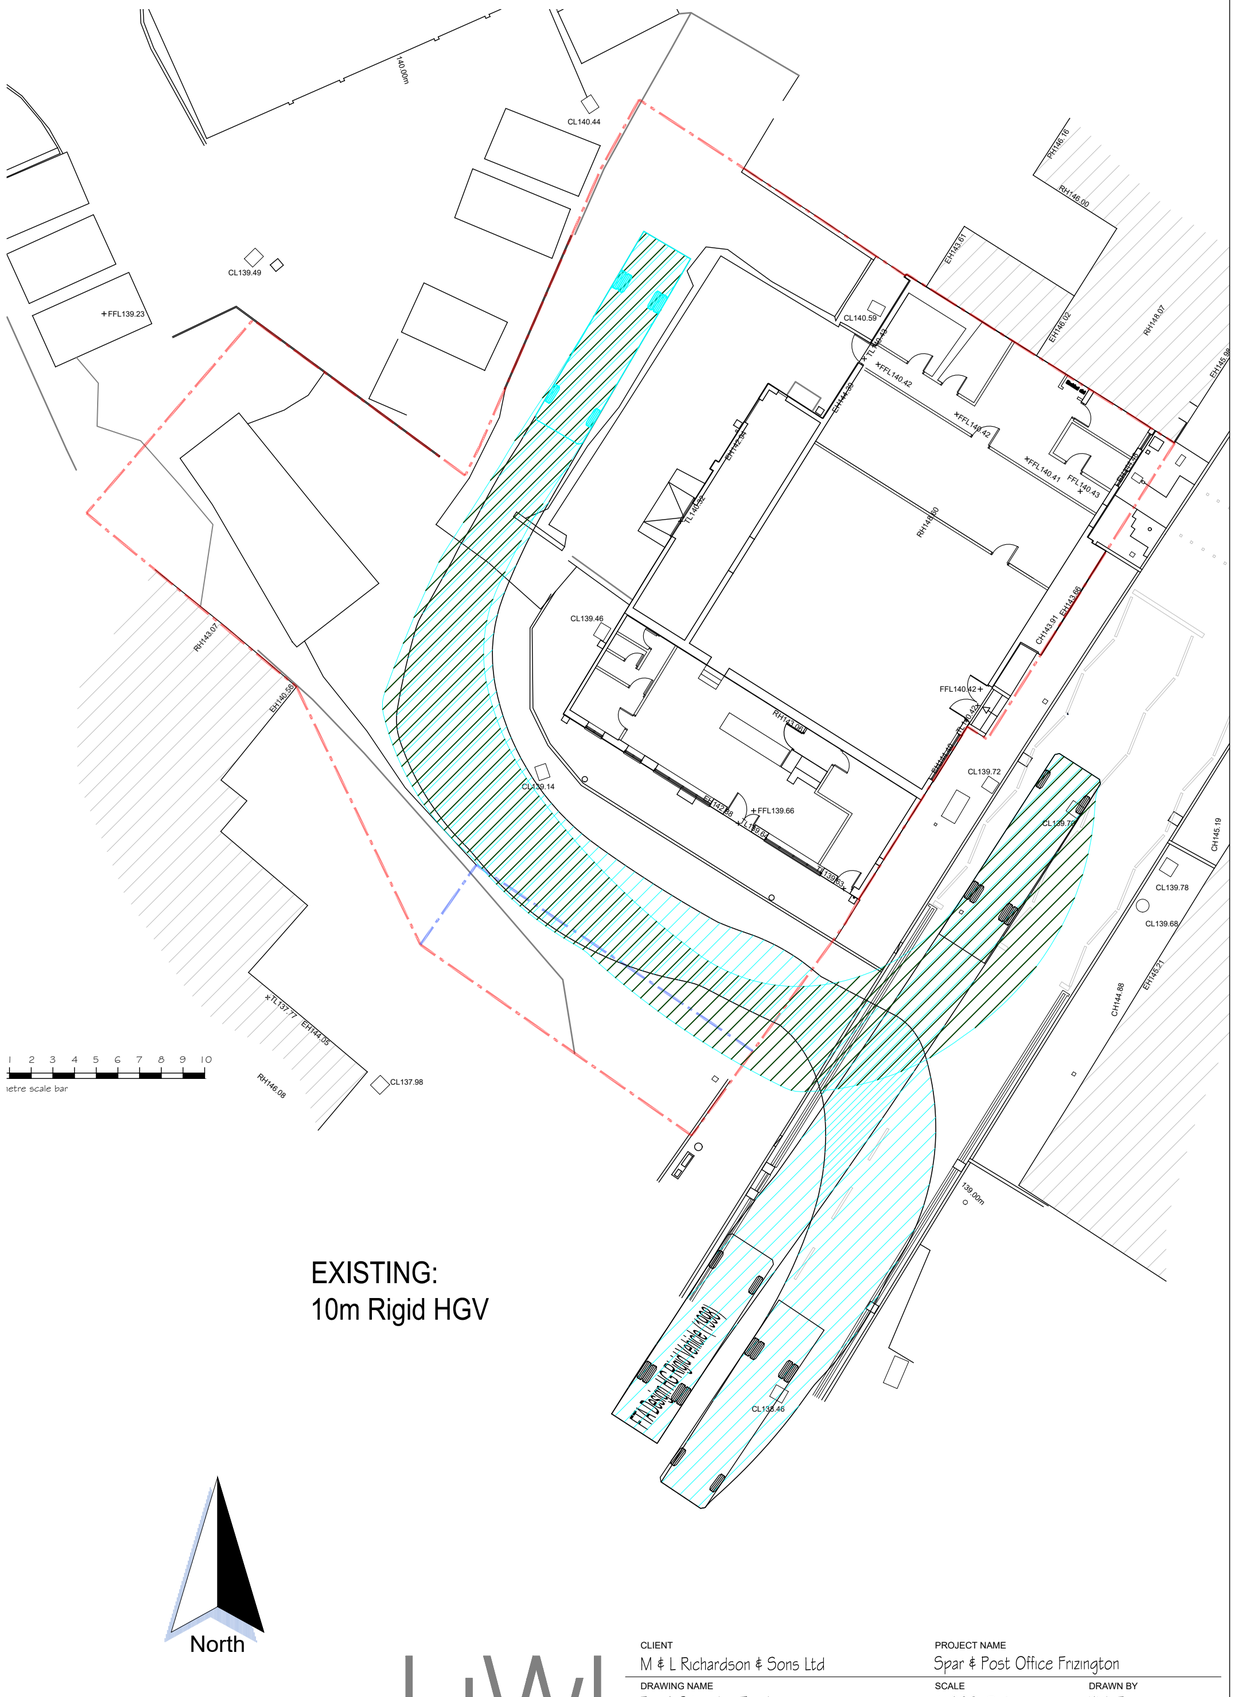

EXISTING:
10m Rigid HGV

HWL
HARRY WALTERS & LIVESEY Ltd

CLIENT: M & L Richardson & Sons Ltd	PROJECT NAME: Spar & Post Office Frizington
DRAWING NAME: Exg & Site plan-Tracking	SCALE: 1:200 @ A1
DRAWN BY: KMcF	
DATE: Dec 2020	JOB NUMBER: 453
DWG No: 07	REV No: P1

Registered Office • James Hall Spar Distribution Centre Bowland View Fulwood • Preston • Lancashire • PR2 5QT • Company No. 06235823
K.M. McFadyen, Dip. Arch. R.I.B.A.
Tel No: 01772 706696
Email: office@HWL1.com