Refer to spec sheet for additional technical information.

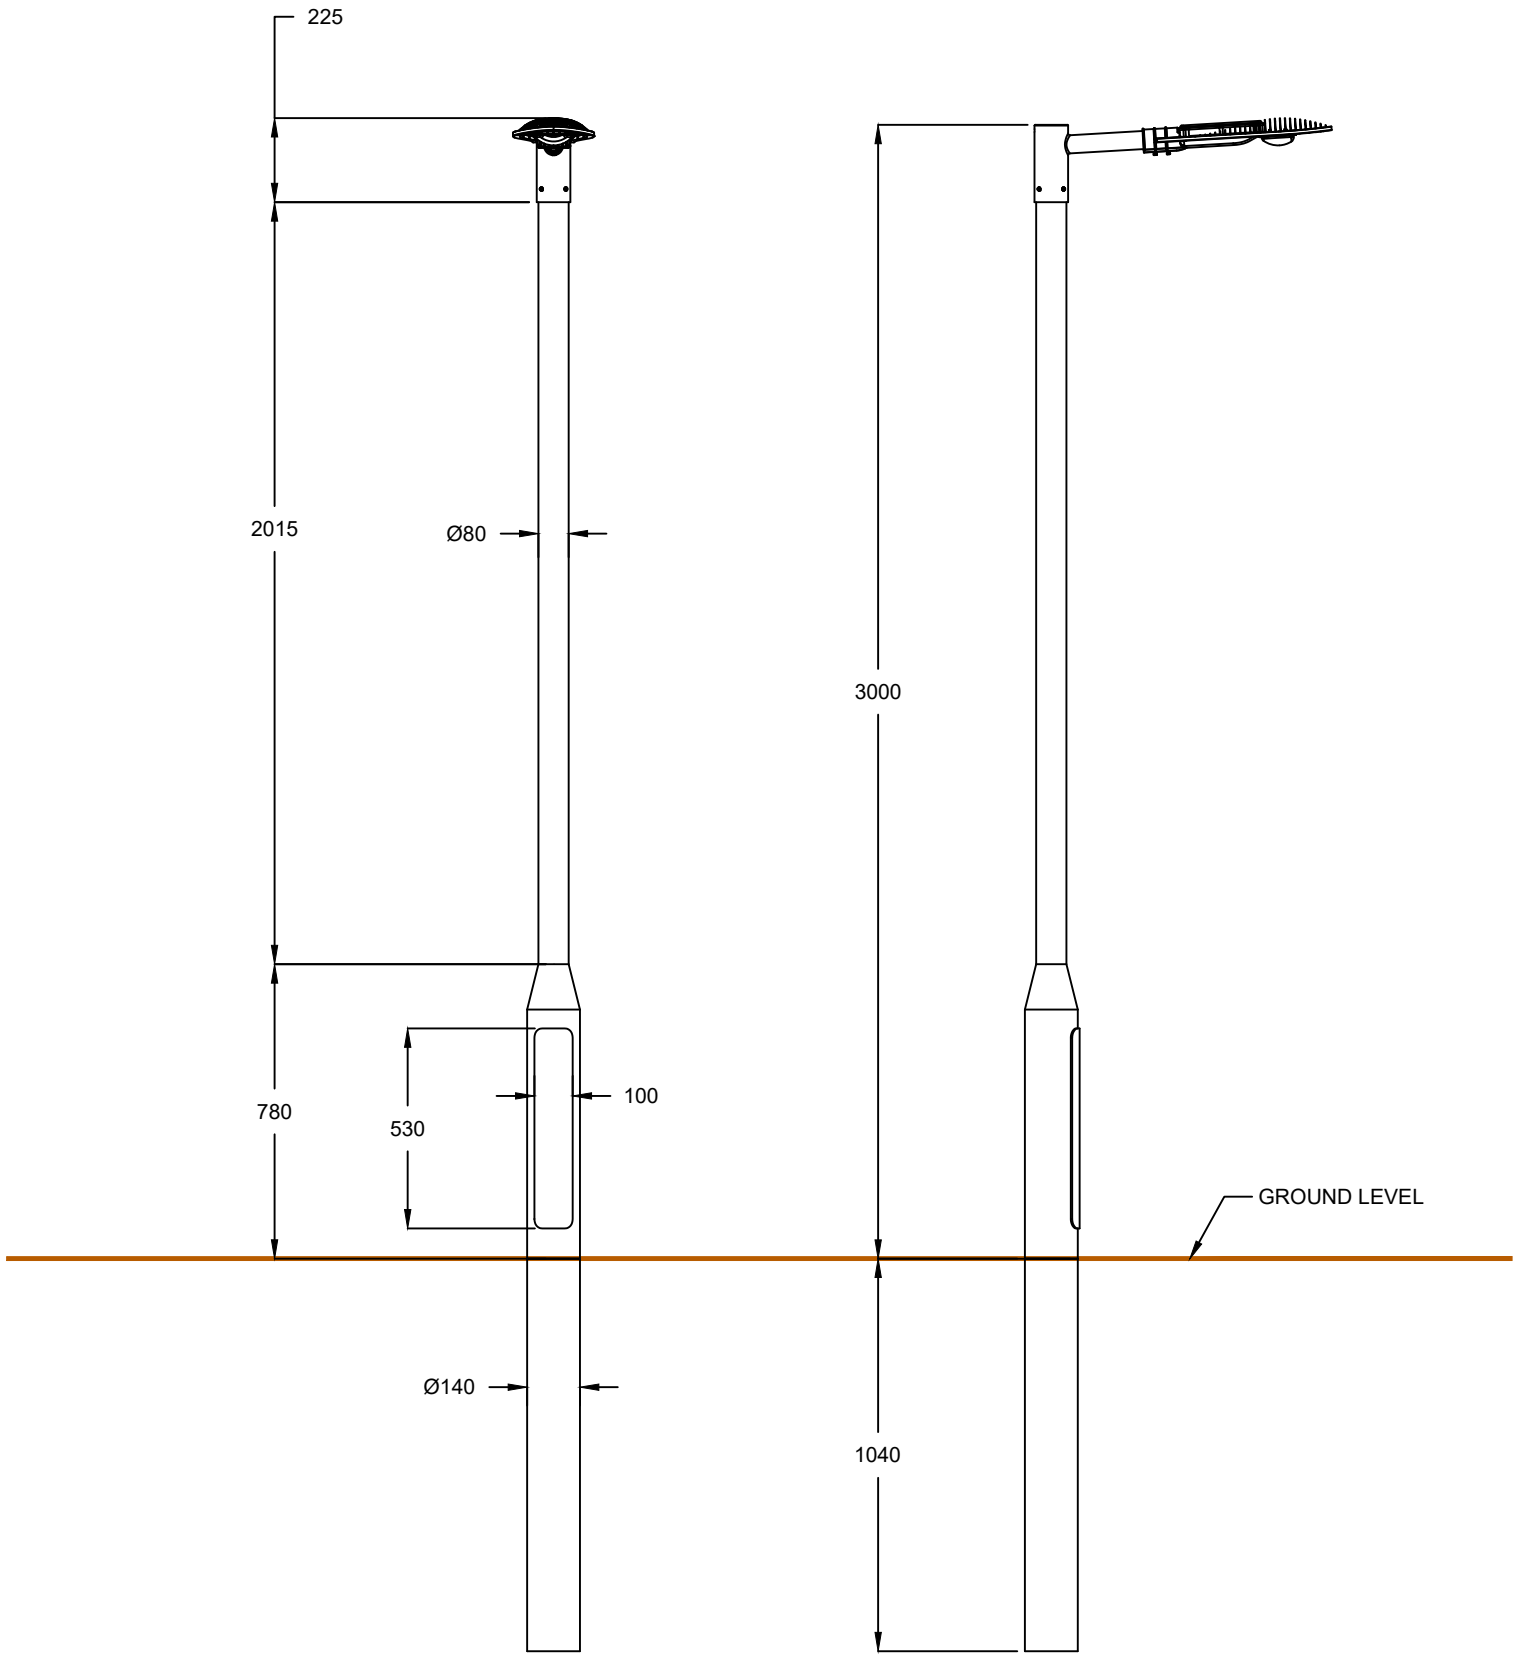


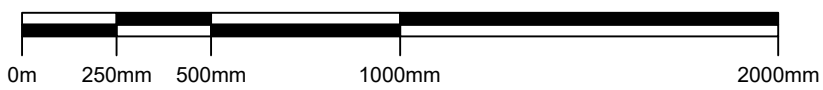


| REV. | DESCRIPTION | REV. BY | APP. | DATE |
|---|---|---|---|---|
| A | Issued for comment | LW | RK | 17/01/22 |
| B | Issued for comment | LW | RK | 19/01/22 |
| C | Product updated | LW | RK | 18/02/22 |
| D | Information updated | RK | SW | 13/01/23 |
| | | | | |
| | | | | |
| | | | | |
| | | | | |

ADDRESS

PROJECT NAME

EQUIPMENT ELEVATIONS

DRAWING TITLE

LAMP POST - 3m

DRAWING NO.

001_21

INSTAVOLT

InstaVolt Ltd, 6 Cedarwood, Crockford Lane, Chineham Park, Hampshire, RG24 8WD

© InstaVolt Ltd. 2020

| SCALE (@A3) | DRAWN BY | REV. |
|---|---|---|
| 1:20 | LW | D |