Notes: Do not scale from this drawing. This drawing is to be read in conjunction with all relevant design team specifications and drawings.
All dimensions are to be checked on site prior to commencement of work any variations to be notified to the Project Architect.
All components and materials are to be stored, protected, handled and installed in accordance with the manufacturer's recommendations.
© Harry Walters & Livesey Ltd

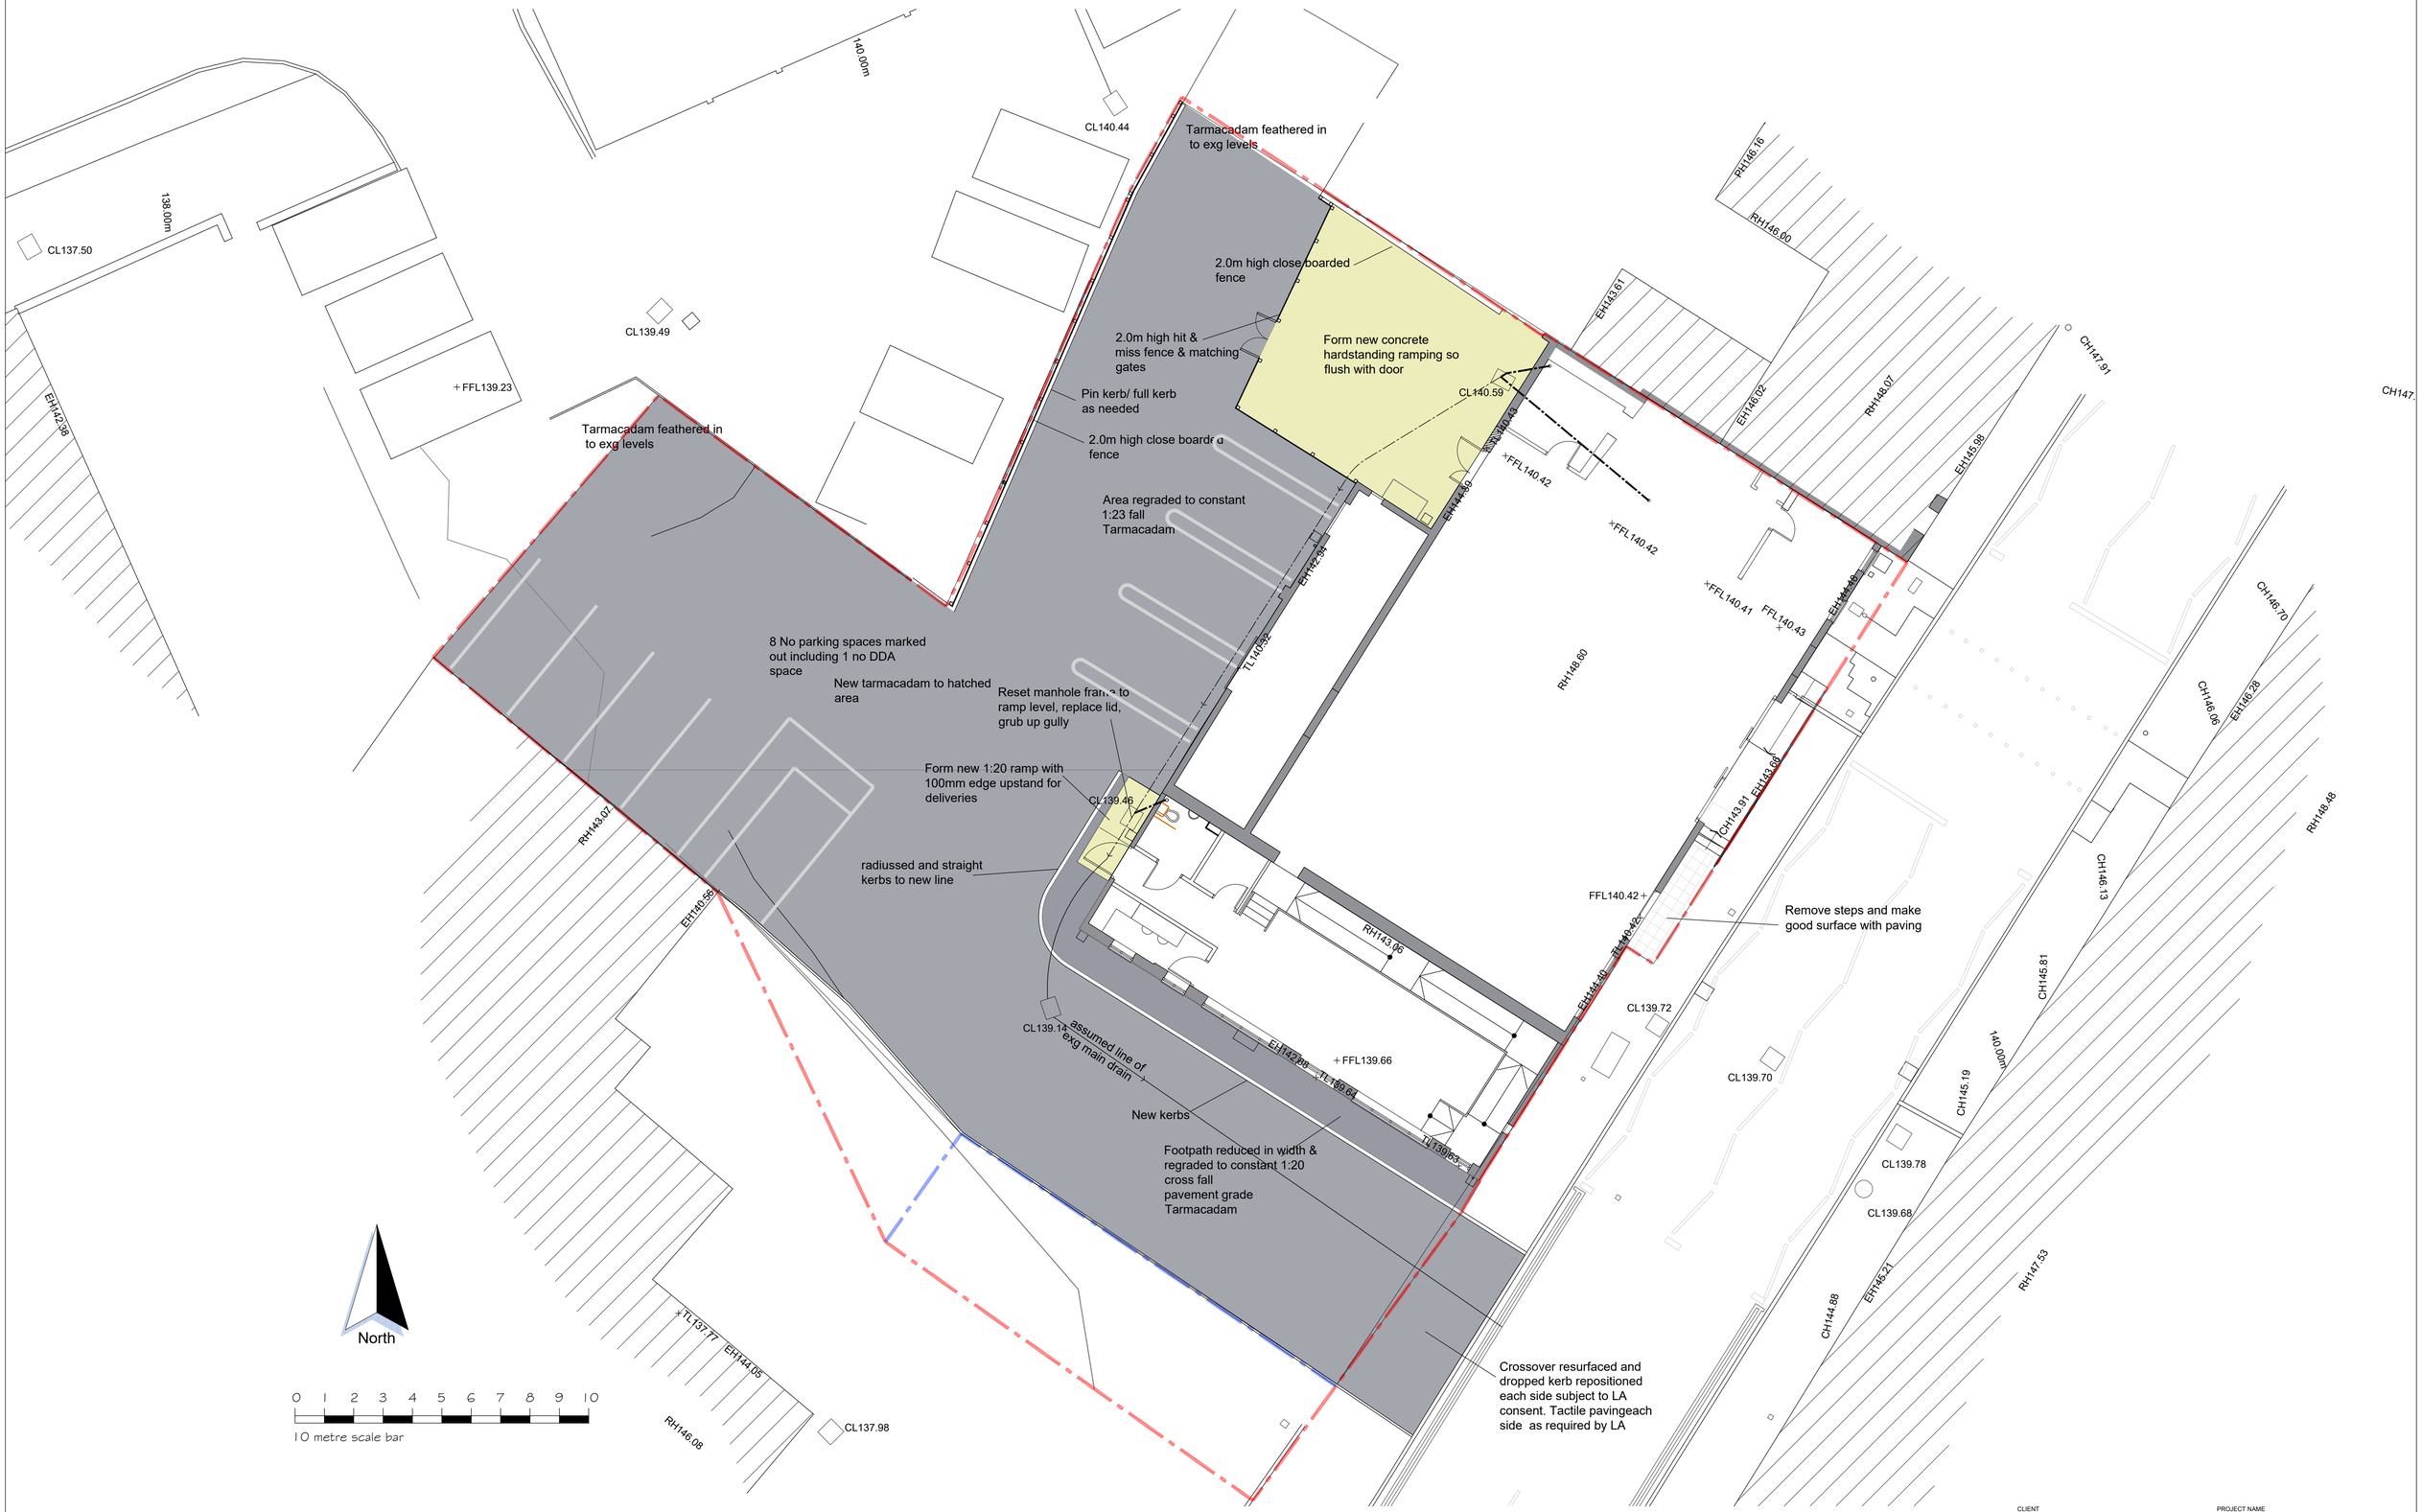

HWL
HARRY WALTERS & LIVESEY Ltd

CLIENT: M & L Richardson & Sons Ltd		PROJECT NAME: Spar & Post Office Frizington	
DRAWING NAME: Proposed Site plan		SCALE: 1:100 @ A1	DRAWN BY: KMcF
DATE: Dec 2020	JOB NUMBER: 453	DWG No: 03	REV No: P1

Registered Office • James Hall Spar Distribution Centre Bowland View Fulwood • Preston • Lancashire • PR2 5QT • Company No. 06235823

K.M. McFadyen, Dip. Arch. R.I.B.A.
Tel No: 01772 706696
Email: office@HWL1.com