REVISIONS			
No.	Date	By	Comments
01	sep 2020		First Issue
02	sep 2020		Client amendment
03	sep 2020		Line of existing garage added Stairs repositioned

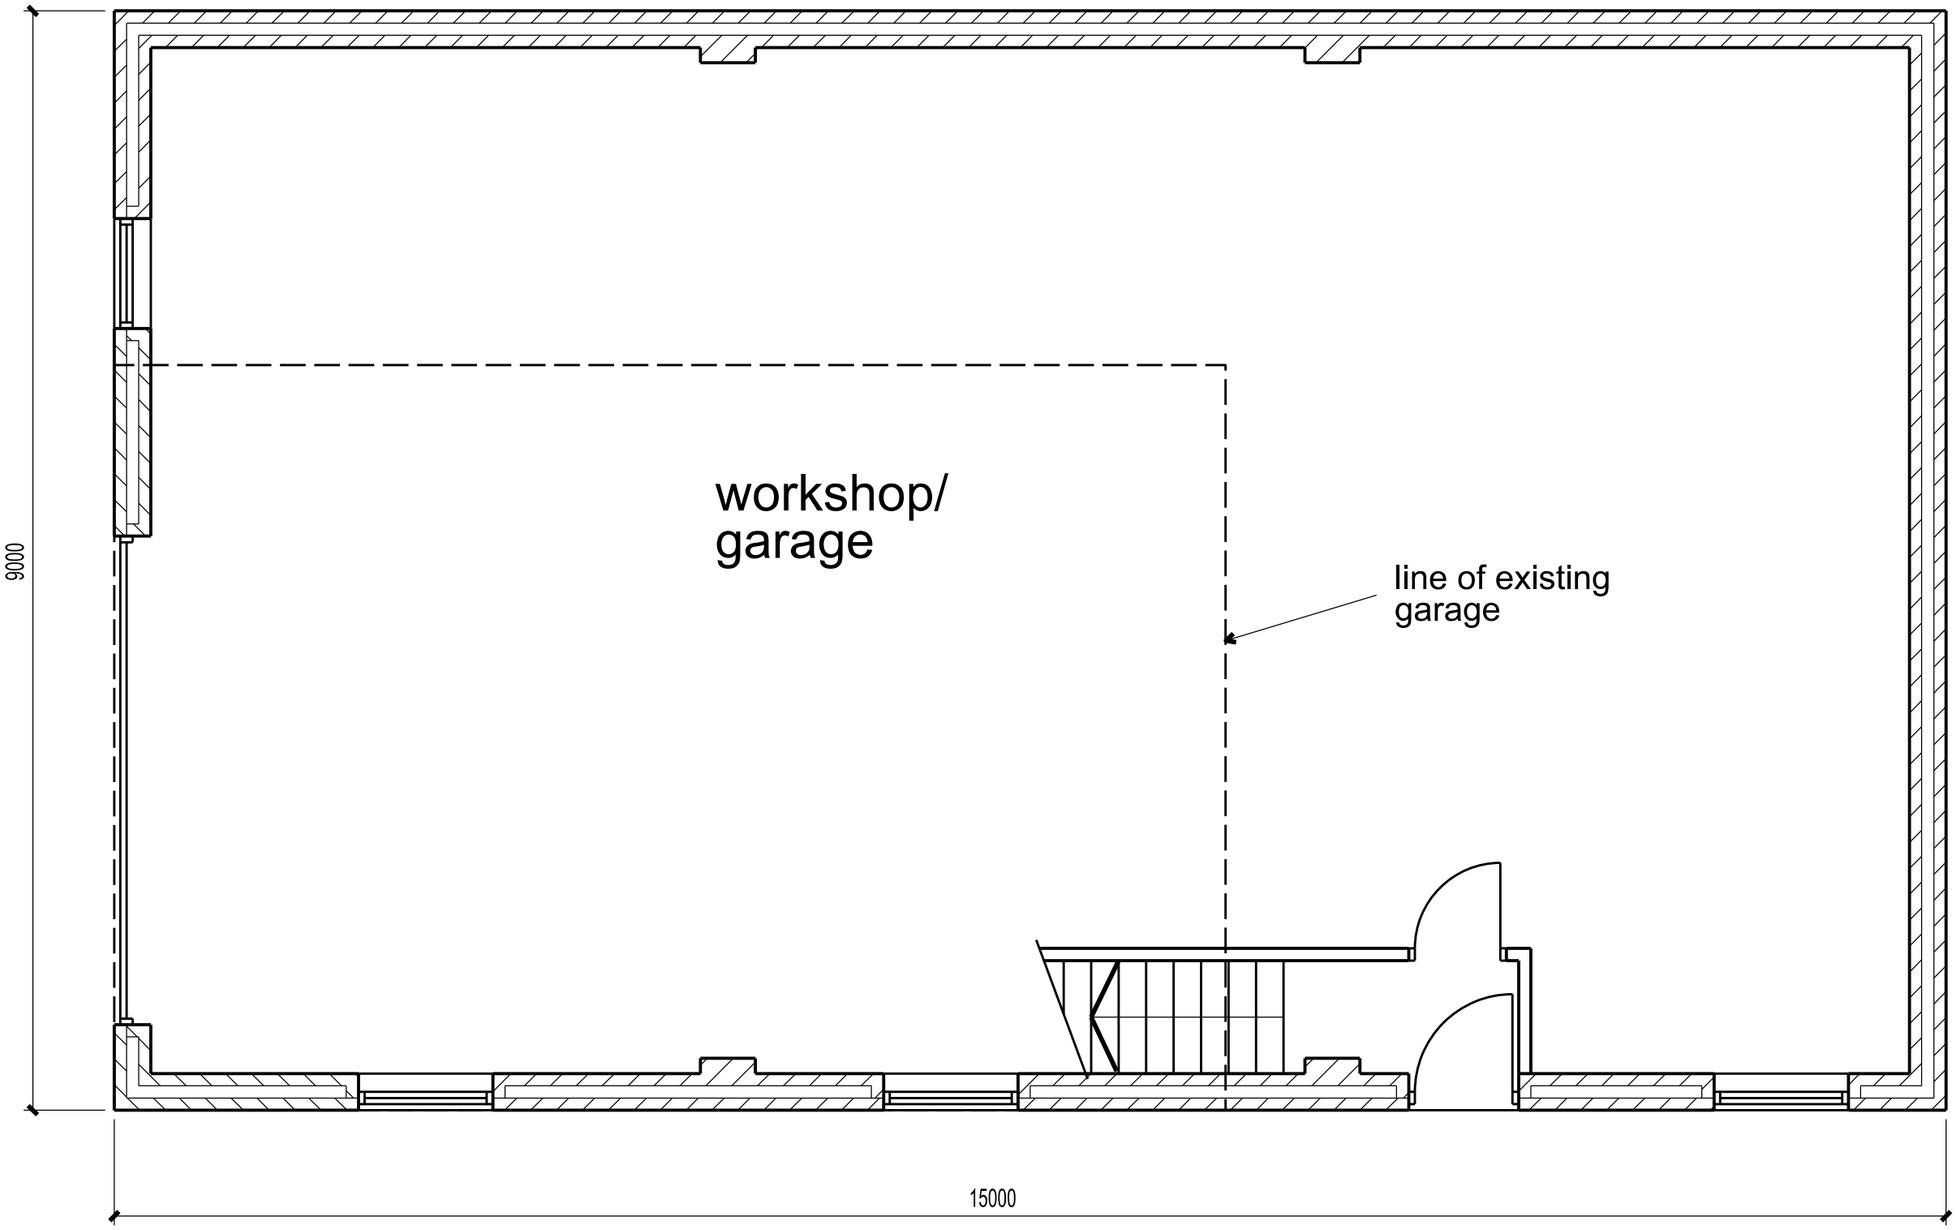

SCALE 0 1m 2m 3m 4m 5m 10m 15m

This scheme is subject to town planning and all other necessary consents.

Dimensions, area and levels where given are only approximate and subject to site survey. All dimensions are to be checked on site. Any discrepancies or variations are to be reported to the client before work commences. Figured dimensions only are to be taken from this drawing.

This drawing is to be read in conjunction with all relevent consultants' and/or specialists drawings/documents and any discrepancies or variations are to be notified to the client before the affected work commences.

Richard J Lindsay
2 Calva House
Calva Brow
Workington
C14 1DE

email: richard46@aim.com
Mob : 07921 949618

Client
Mr. & Mrs. K. Wirga

Job Title
Proposed family annexe
Brandlehow, Gilgarran Park
Gilgarran

Drawing Title
Proposed ground floor

Scale:	Date:	Drawn:
1:50 @A3		

job no.	drawing no.	revision.
252	04001	03