Proposed Elevations
1:100 scale on A1

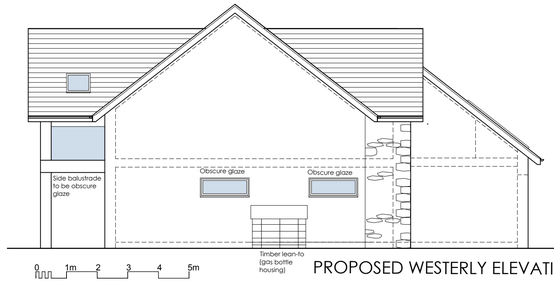

PROPOSED WESTERLY ELEVATION

PROPOSED EASTERLY ELEVATION

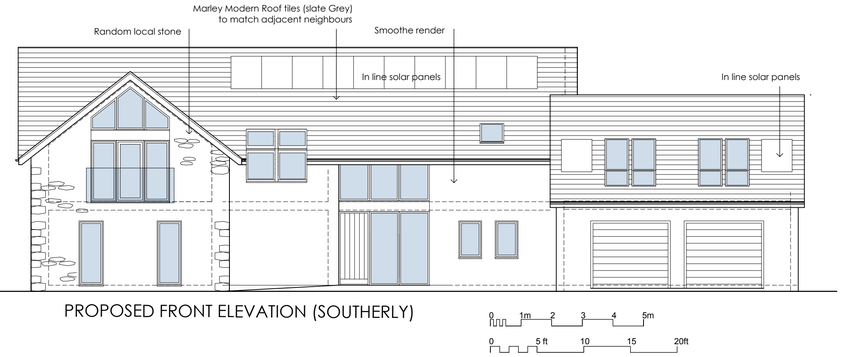

PROPOSED FRONT ELEVATION (SOUTHERLY)

PROPOSED SHED PLAN

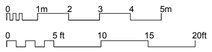

STAINED TIMBER SHED

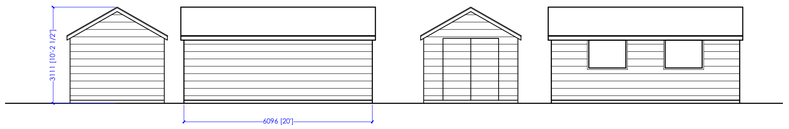

EASTERLY NORTHERLY WESTERLY SOUTHERLY ELEVATION

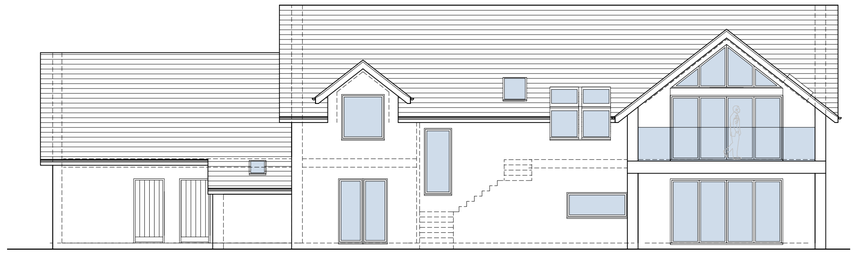

PROPOSED REAR ELEVATION (NORTHERLY)

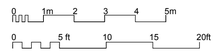

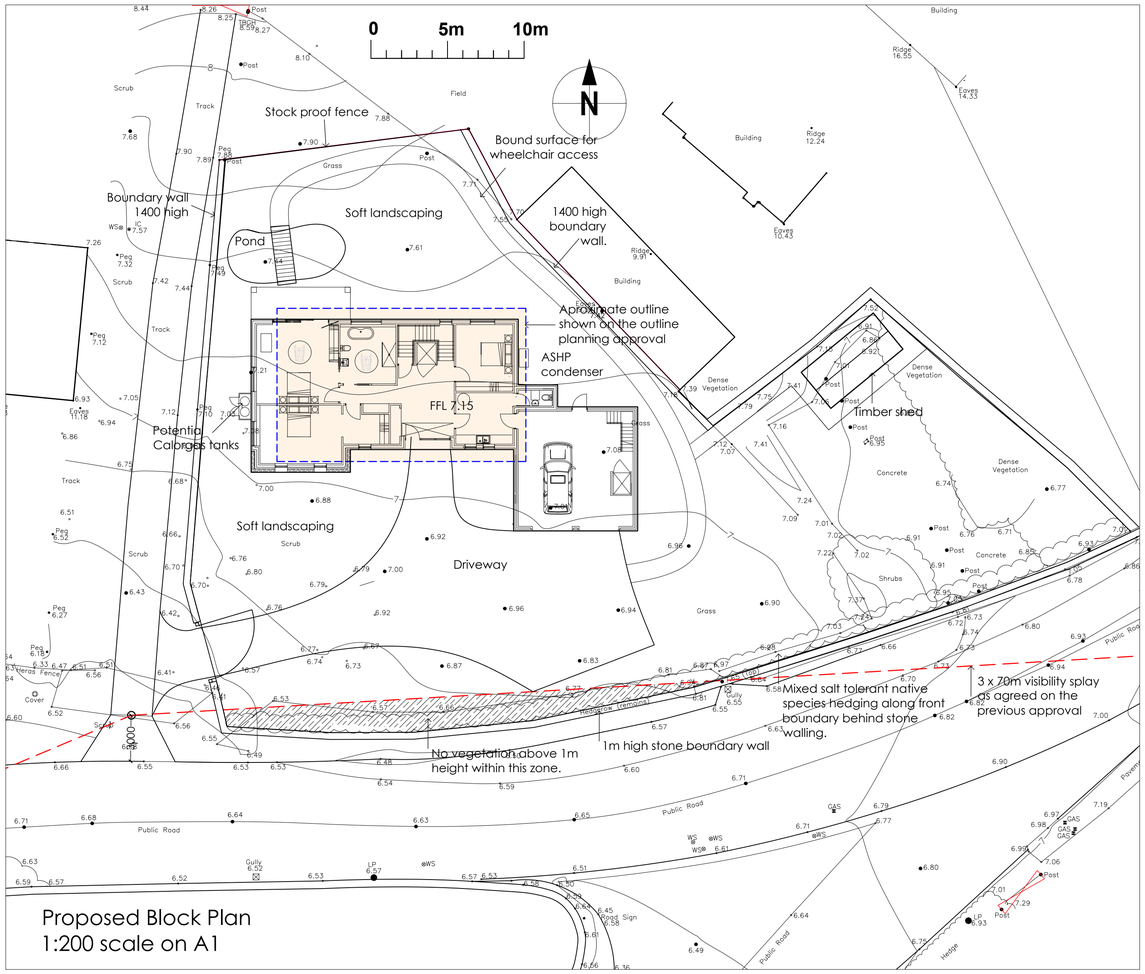

Proposed Block Plan
1:200 scale on A1

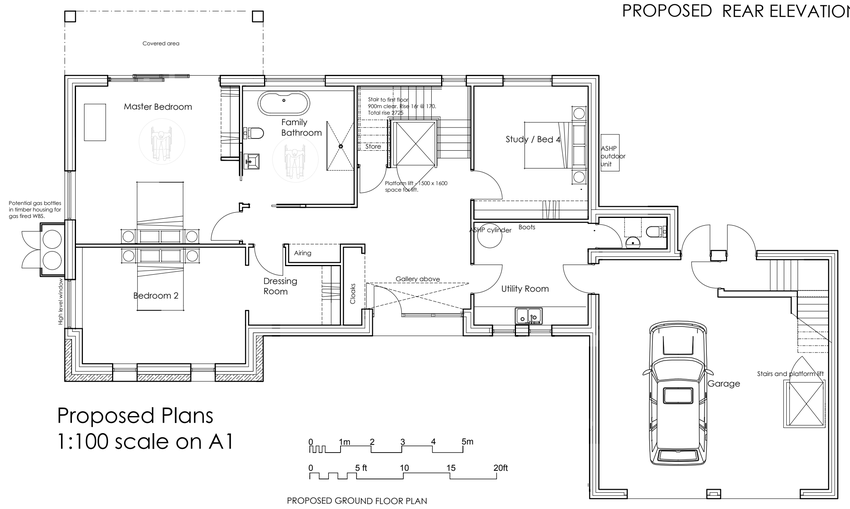

Proposed Plans
1:100 scale on A1

PROPOSED GROUND FLOOR PLAN

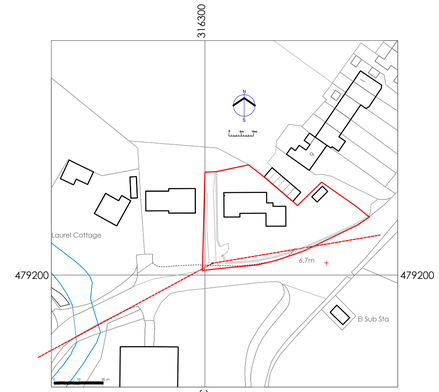

Site Location Plan
1:1250 scale on A1

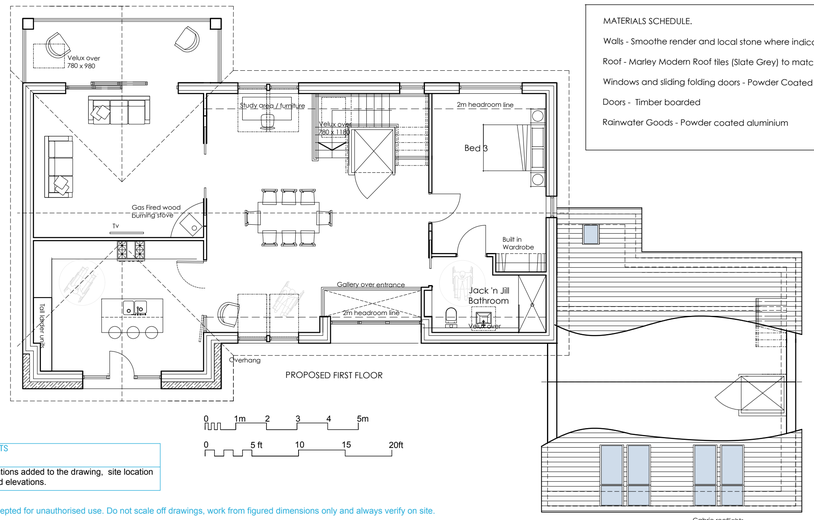

PROPOSED FIRST FLOOR

Cabrio rooflights

MATERIALS SCHEDULE.

Walls - Smoothe render and local stone where indicated.

Roof - Marley Modern Roof tiles (Slate Grey) to match neighbouring properties

Windows and sliding folding doors - Powder Coated Aluminium

Doors - Timber boarded

Rainwater Goods - Powder coated aluminium

Sketch Proposals
Revised configuration

Proposed New Dwelling
POOLSIDE, HAVERIGG

Mr and Mrs Robinson

DRAWING NO. : 20.18.09f
SCALE : Scale as noted @A1
DRAWN BY : CW
DRAWING NO. : April 2021

WK DESIGN ARCHITECTS
43 The Mount | Papcastle | Cockermouth | Cumbria | CA13 0JZ
studio@wkdesignarchitects.co.uk | www.wkdesignarchitects.co.uk
Carolyn Williamson 07773 329572 | Paul Kitchin 07968 094847

RV	DATE	COMMENTS
F	11 Oct 22	Addition of rear door to the garage. Omission of dressing room window
E	14.09.22	Solar panels added, slates amended to Marley Modern tiles and GF window omitted
D	12.05.21	Scales stated and obscure glazing noted
C	06.04.21	Front Elevation Adjusted to omit dormer
A	04.05.21	All elevations added to the drawing, site location and shed elevations.

All information remains the property of the designer and may not be used for any purpose whatsoever, or reproduced through any medium without the written permission of the designer. No responsibility is accepted for unauthorised use. Do not scale off drawings, work from figured dimensions only and always verify on site.