## REFERENCE DRAWINGS:

| | | | |
|---|---|---|---|
| 3138662 | SITE PLAN | 3138665 | ROOF PLAN |
| 3138663 | GROUND FLOOR PLAN | 3138666 | ELEVATIONS |
| 3138664 | FIRST PLAN | 3138668 | TOPOGRAPHICAL |

## LEGEND:

| | |
|---|---|
| TOU | TOP OF UNIT |
| CL | CEILING LEVEL |
| SCL | SUSPENDED CEILING LEVEL |
| FFL | FINISHED FLOOR LEVEL |
| TOF | TOP OF FOUNDATION |
| GL | GROUND LEVEL |
| TOC | TOP OF CONCRETE |
| FL | FOUNDATION LEVEL |

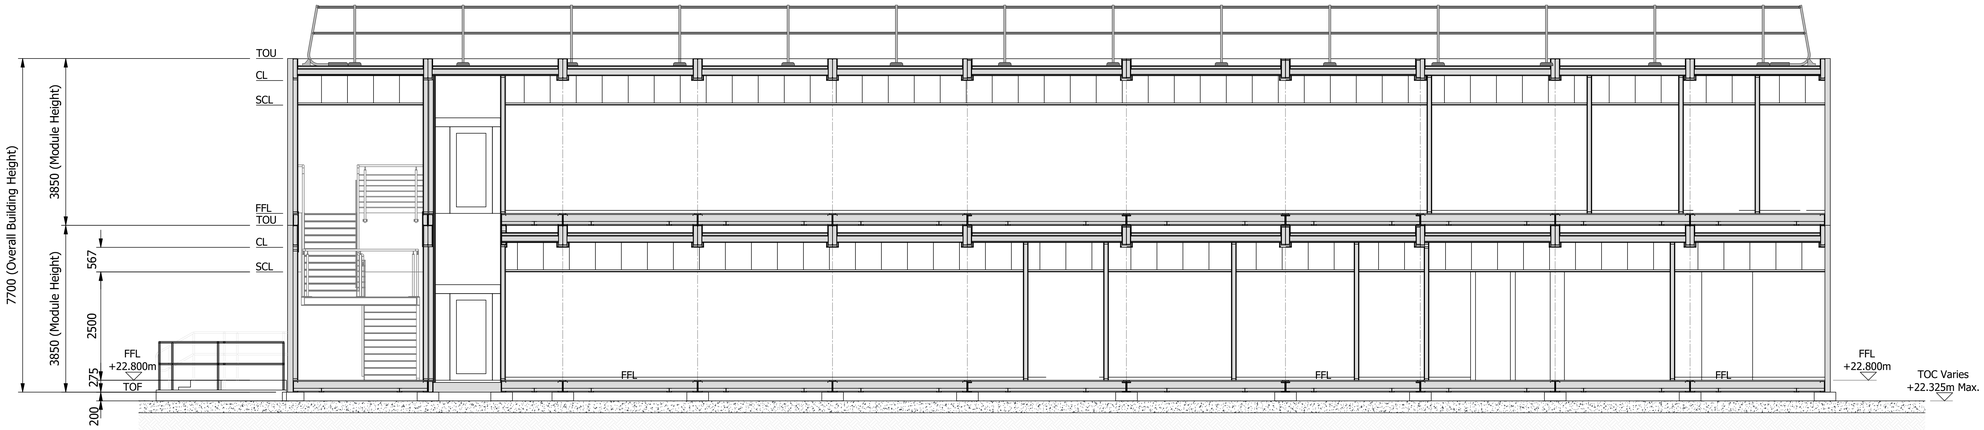


## SECTION S1

SCALE 1:50

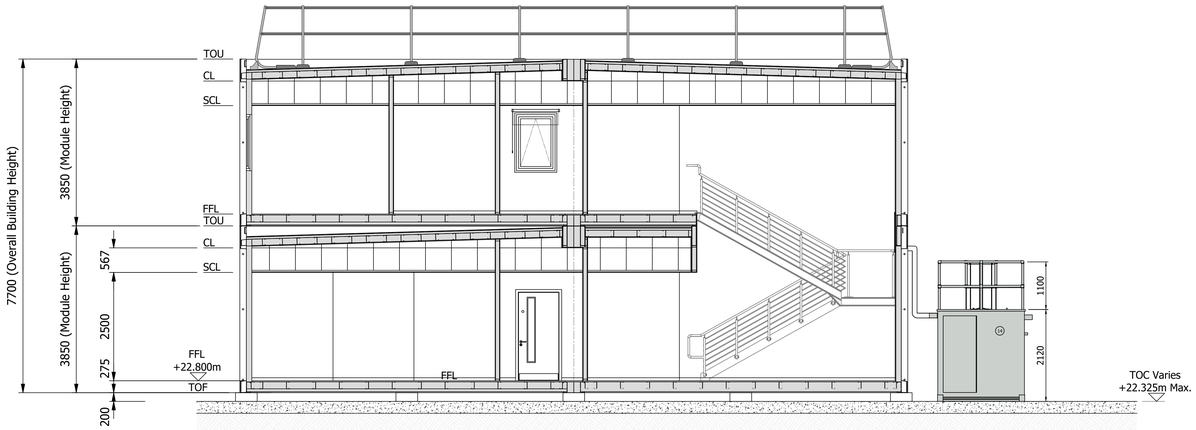


## SECTION S2

SCALE 1:50

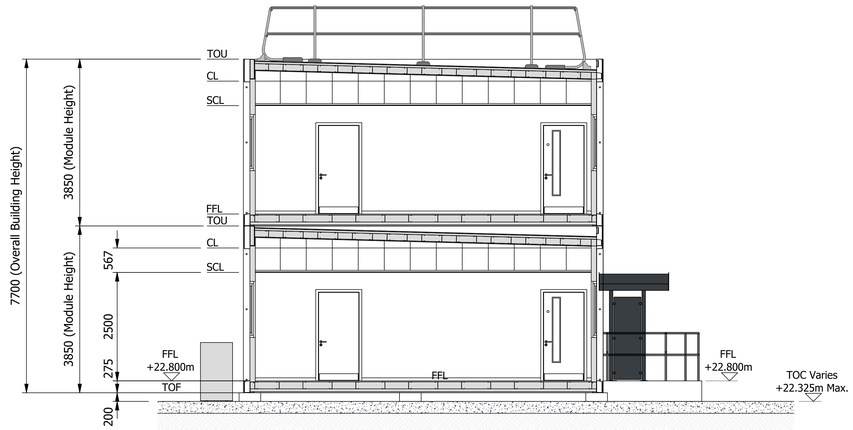


## SECTION S3

SCALE 1:50

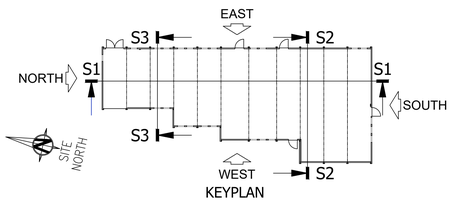


Scale Bar 1:50

0m 1m 2m 3m 4m 5m

| Mod. | Date: | Mod. C | Date: | Mod. B | Date: | Mod. A | Date: |
|---|---|---|---|---|---|---|---|
| | | | | | | ISSUED FOR PLANNING APPROVAL | |

| | Drawn | Checked | Lvl. | Approved | Drawn | Checked | Lvl. | Approved | Drawn | Checked | Lvl. | Approved | Drawn | Checked | Lvl. | Approved |
|---|---|---|---|---|---|---|---|---|---|---|---|---|---|---|---|---|
| Name | | | | | | | | | | | | | | | | |
| Signature | | | | | | | | | | | | | | | | |

Security Class

Copyright NDA 2023, this document contains proprietary information for use in association with the Sellafield M&O contract. Permission to copy, or use the information for any other purpose, should be sought from the Intellectual Property Manager, Sellafield Ltd.

| | |
|---|---|
| Project No. | 35/10512 |
| Building No. | – |
| Site/Location | SELLAFIELD |
| Department | CS&A |
| Discipline/Type | C02 |
| Designer | – |
| Scale | 1:100 |
| Contract No. | N/A |
| Drawing/CM Category | GEN |

**Sellafield Ltd**
Hinton House, Birchwood Park Avenue
Risley, Warrington
WA3 6GR

| | | | |
|---|---|---|---|
| System No. | – | Clients Drg. No. | – |
| Plant Area | – | Clients Proj. No. | – |
| Plant Title | – | | |
| Plant Item No. | – | | |

SEAP BUILDING. CALDER
WELFARE AND OFFICE ACCOMODATION
GENERAL SECTIONS

Drg. No. 0 BE 3138667

Mod. A

Security Class

71F001_P. AutoCAD. 07.16