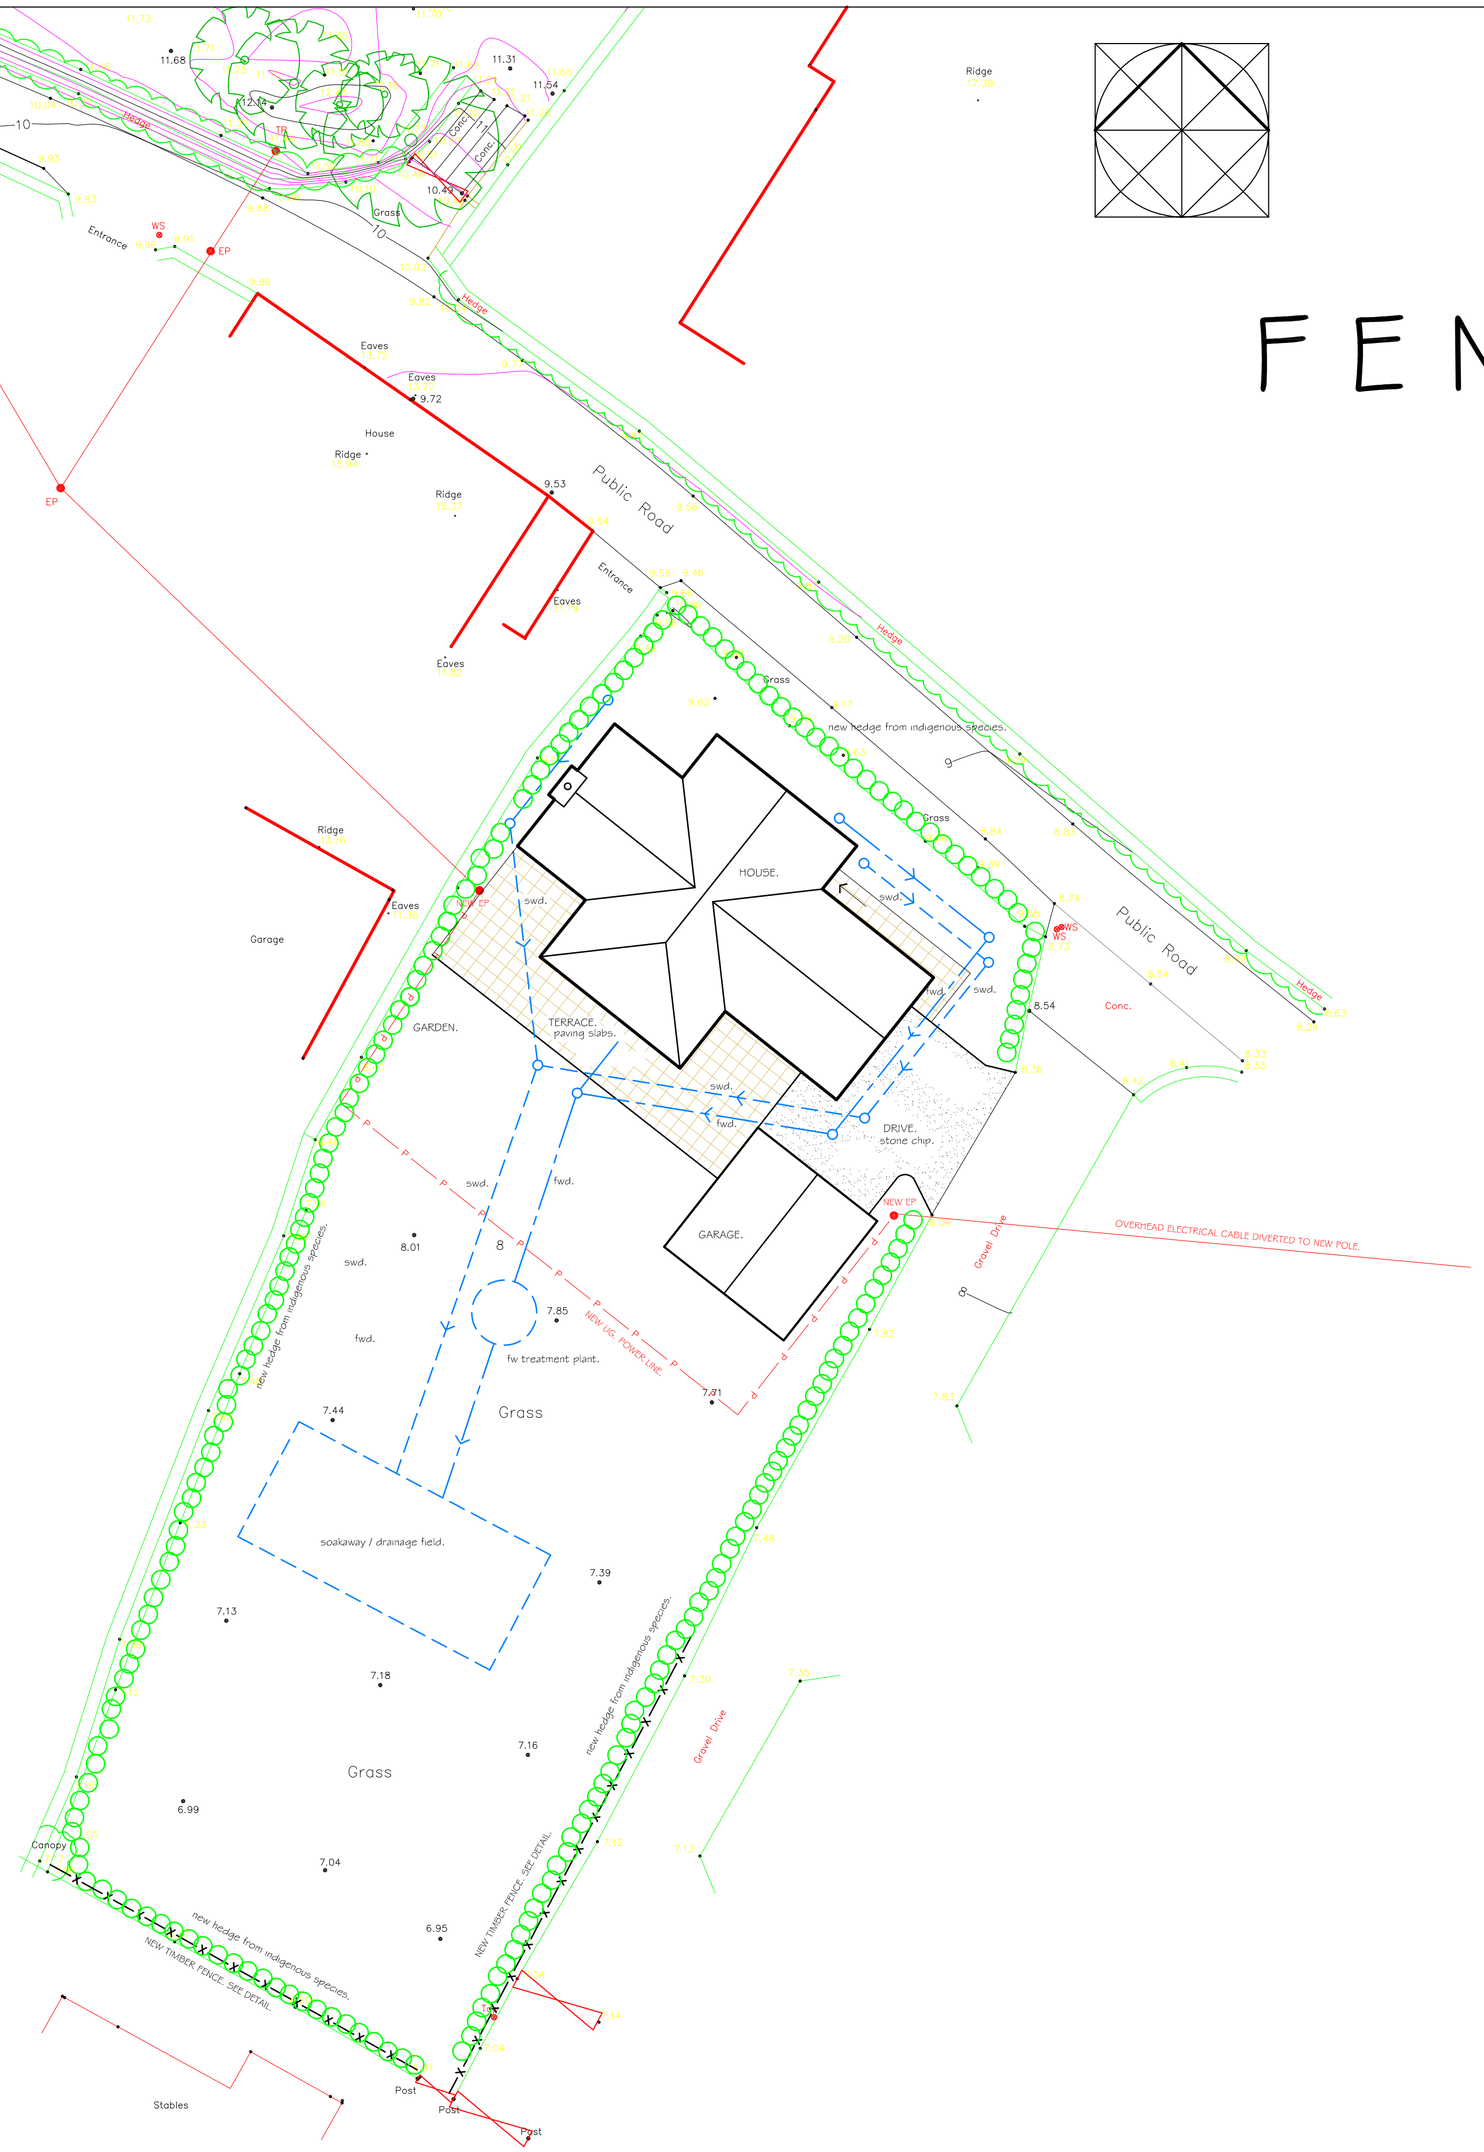

SITE PLAN.

0m 10m 20m 30m 40m 50m 60m

Scale

FENCE DETAILS.

PLAN.

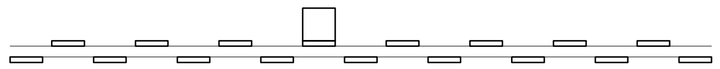

new hit and miss timber fence with natural finish.

new hedge from indigenous species.

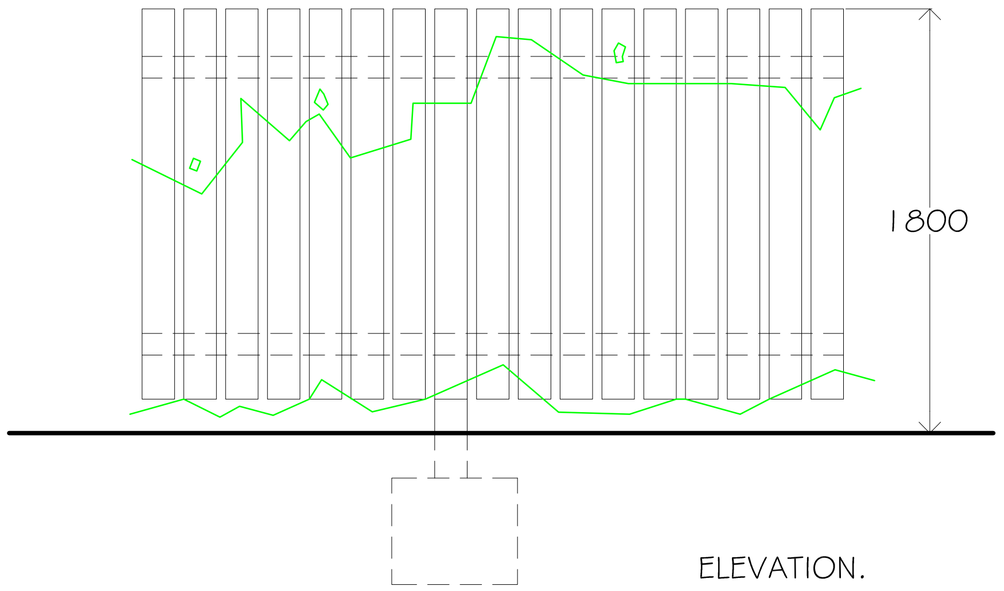

ELEVATION.

The copyright of this drawing and design is vested with Bywater + Tweedale and must not be copied or reproduced without first obtaining written consent.
This drawing must not be scaled.
Only figured dimensions are to be used.
All dimensions, levels, alignments, angles etc. are to be verified on site against existing conditions by qualified persons. Any discrepancies are to be reported to the architect in writing for clarification prior to execution of the work.

Rev.	Details	Date
A.	Drive access and landscaping revised.	5/21

BYWATER + TWEEDALE
Architects

Springfield
Preston Patrick
Milnthorpe
Cumbria
LA7 7PB

Tel: 015395 - 67977
Fax: 015395 - 67978

enquiries@bywatertweedale.co.uk
www.bywatertweedale.co.uk

Client
M & G Developments Ltd.
.

Project
New Dwelling
Raceside, Kirksanton,
Millom.

Drawing
Site Plan as Proposed.
Drainage.
PLANNING.

Scale	1.200@A1	Auth.
Date	4/21	GB.
Drawing Number		Revision
10042 / 4.		A.