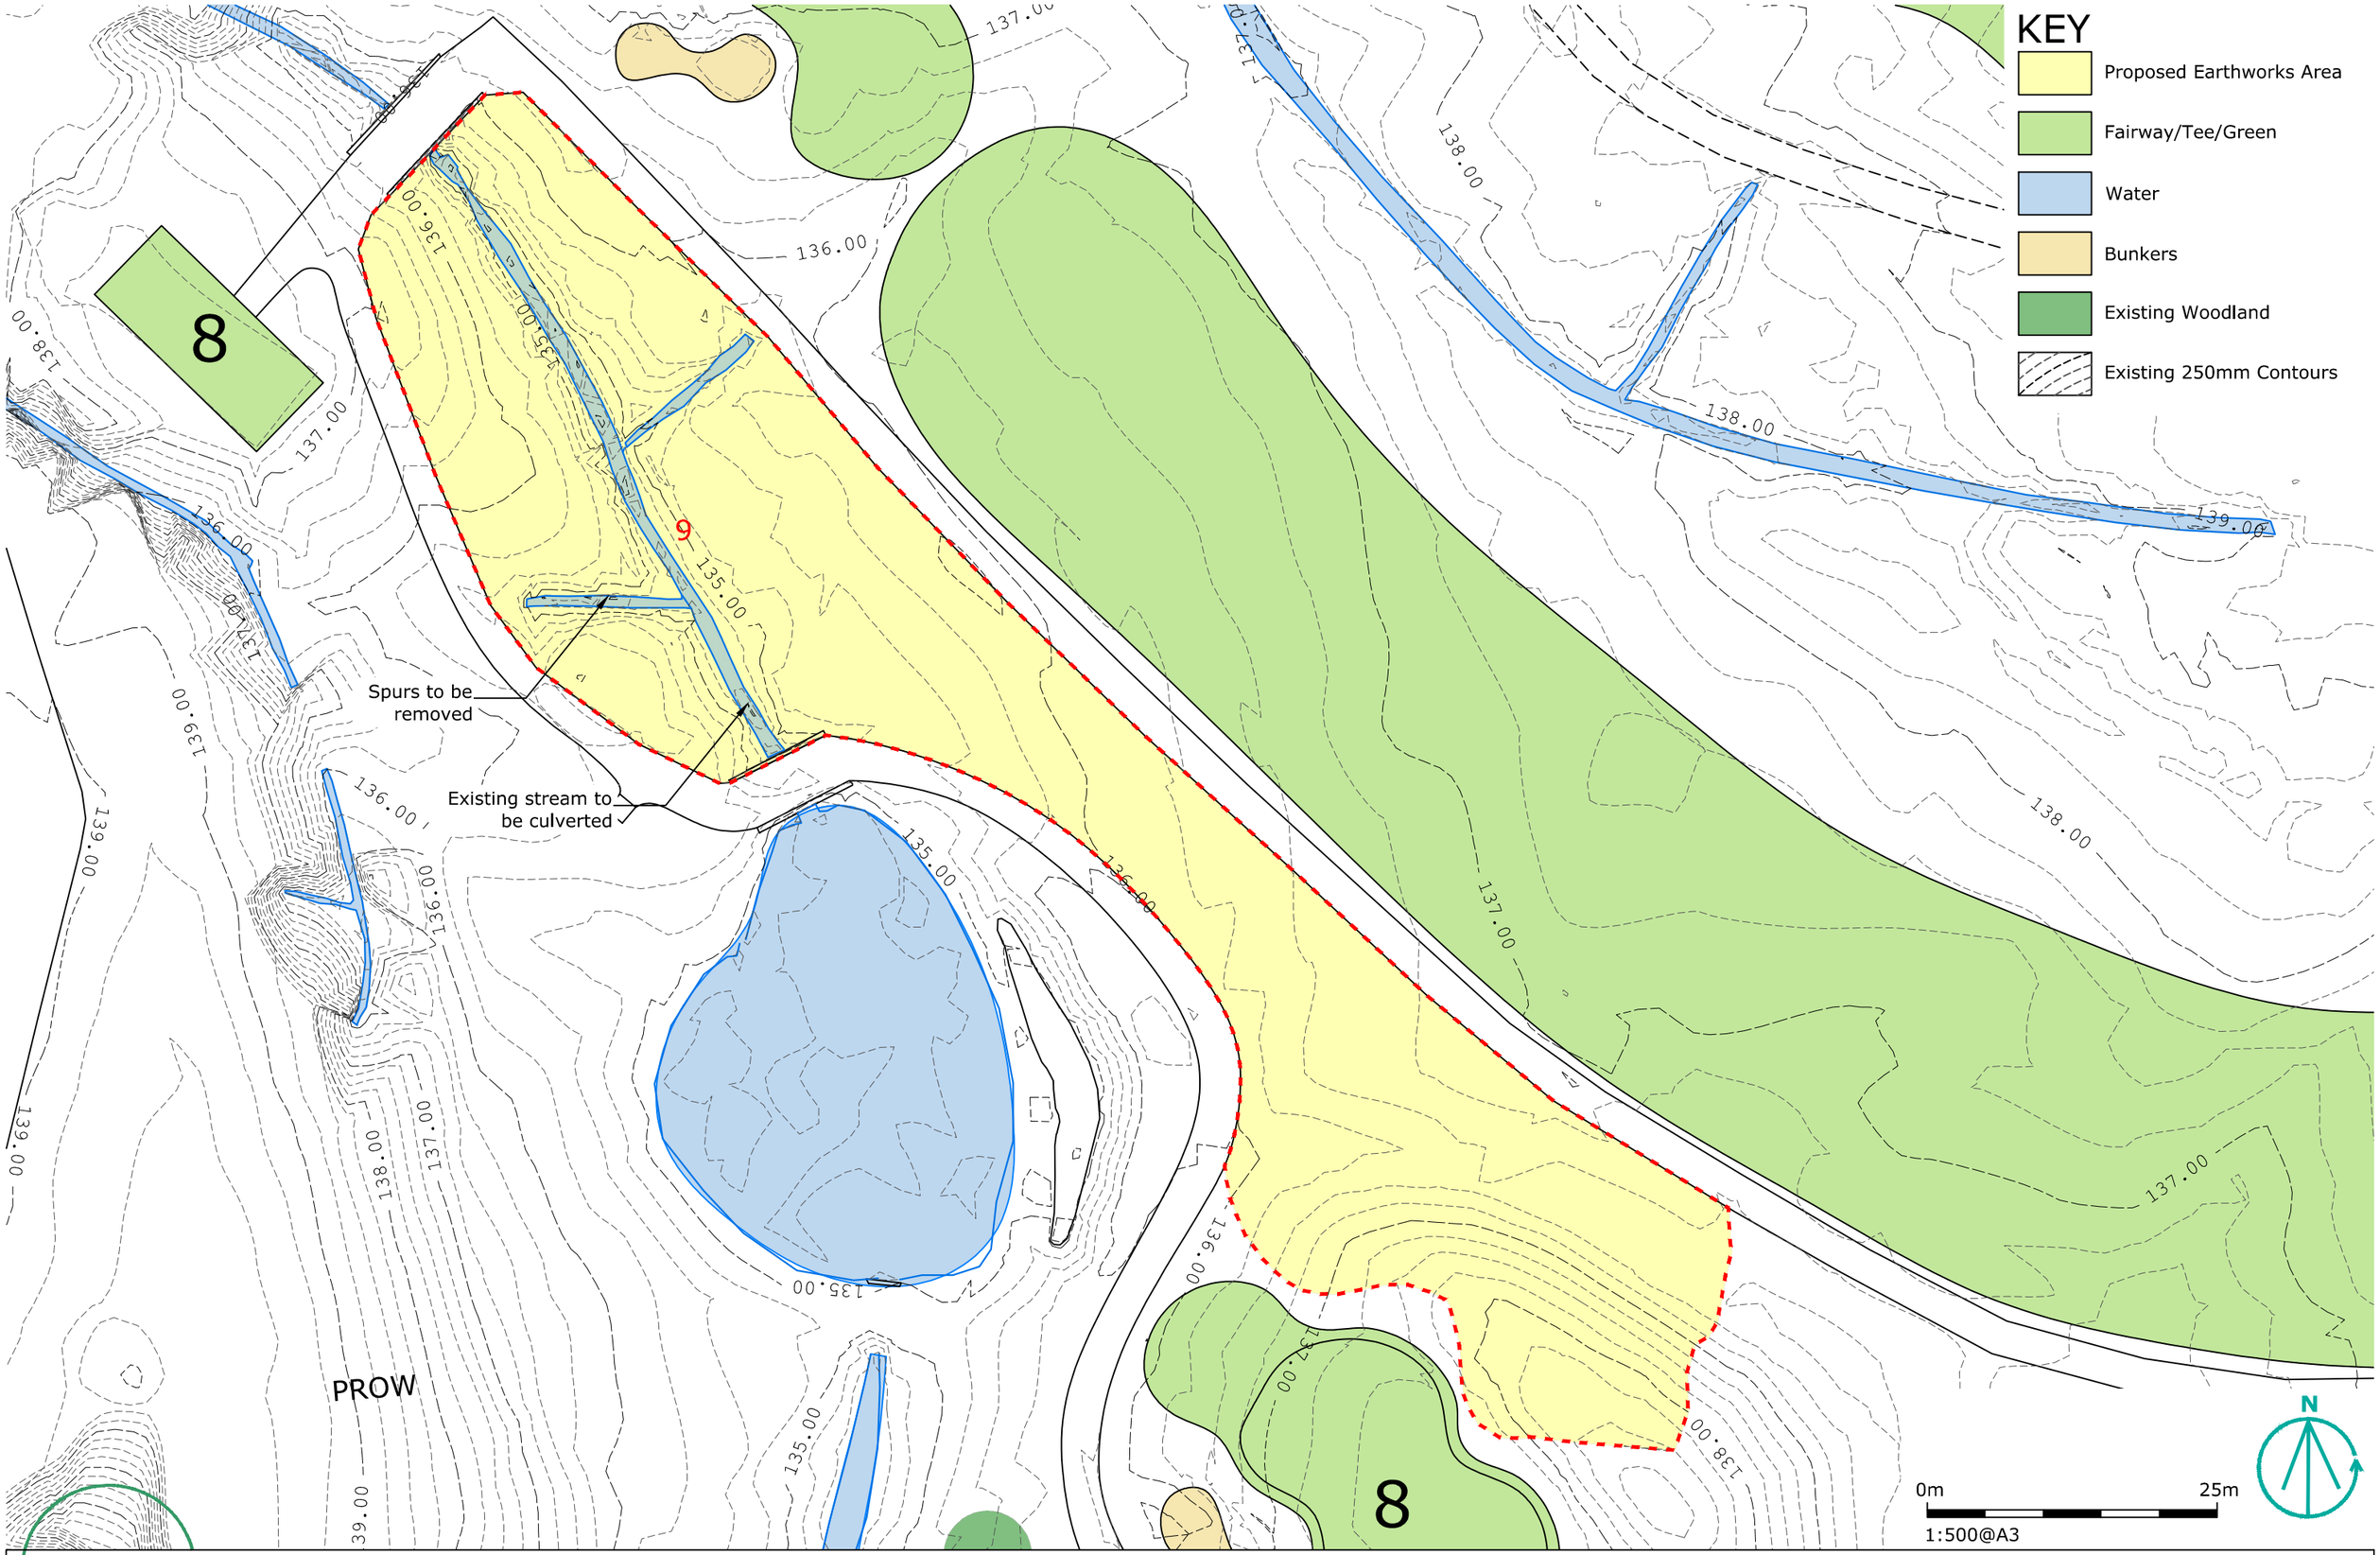

Galpin Landscape Architecture

email info@galpinlandscape.com
web www.galpinlandscape.com

Client	Project	Project Location	Drawing Title	Revisions	Scale @ size	Date	Drawn by	Checked by
Western Lakes Ltd	Whitehaven Golf Course	Whitehaven Cumbria	Existing Contour Plan (250mm) Phase 5 - Mound 9		1:500@A3	Oct 2021	A Pickering	S J Galpin
					Drawing Nr. WGC 1070_6091	Revision Rev0	Status PLANNING	Approved by S J Galpin