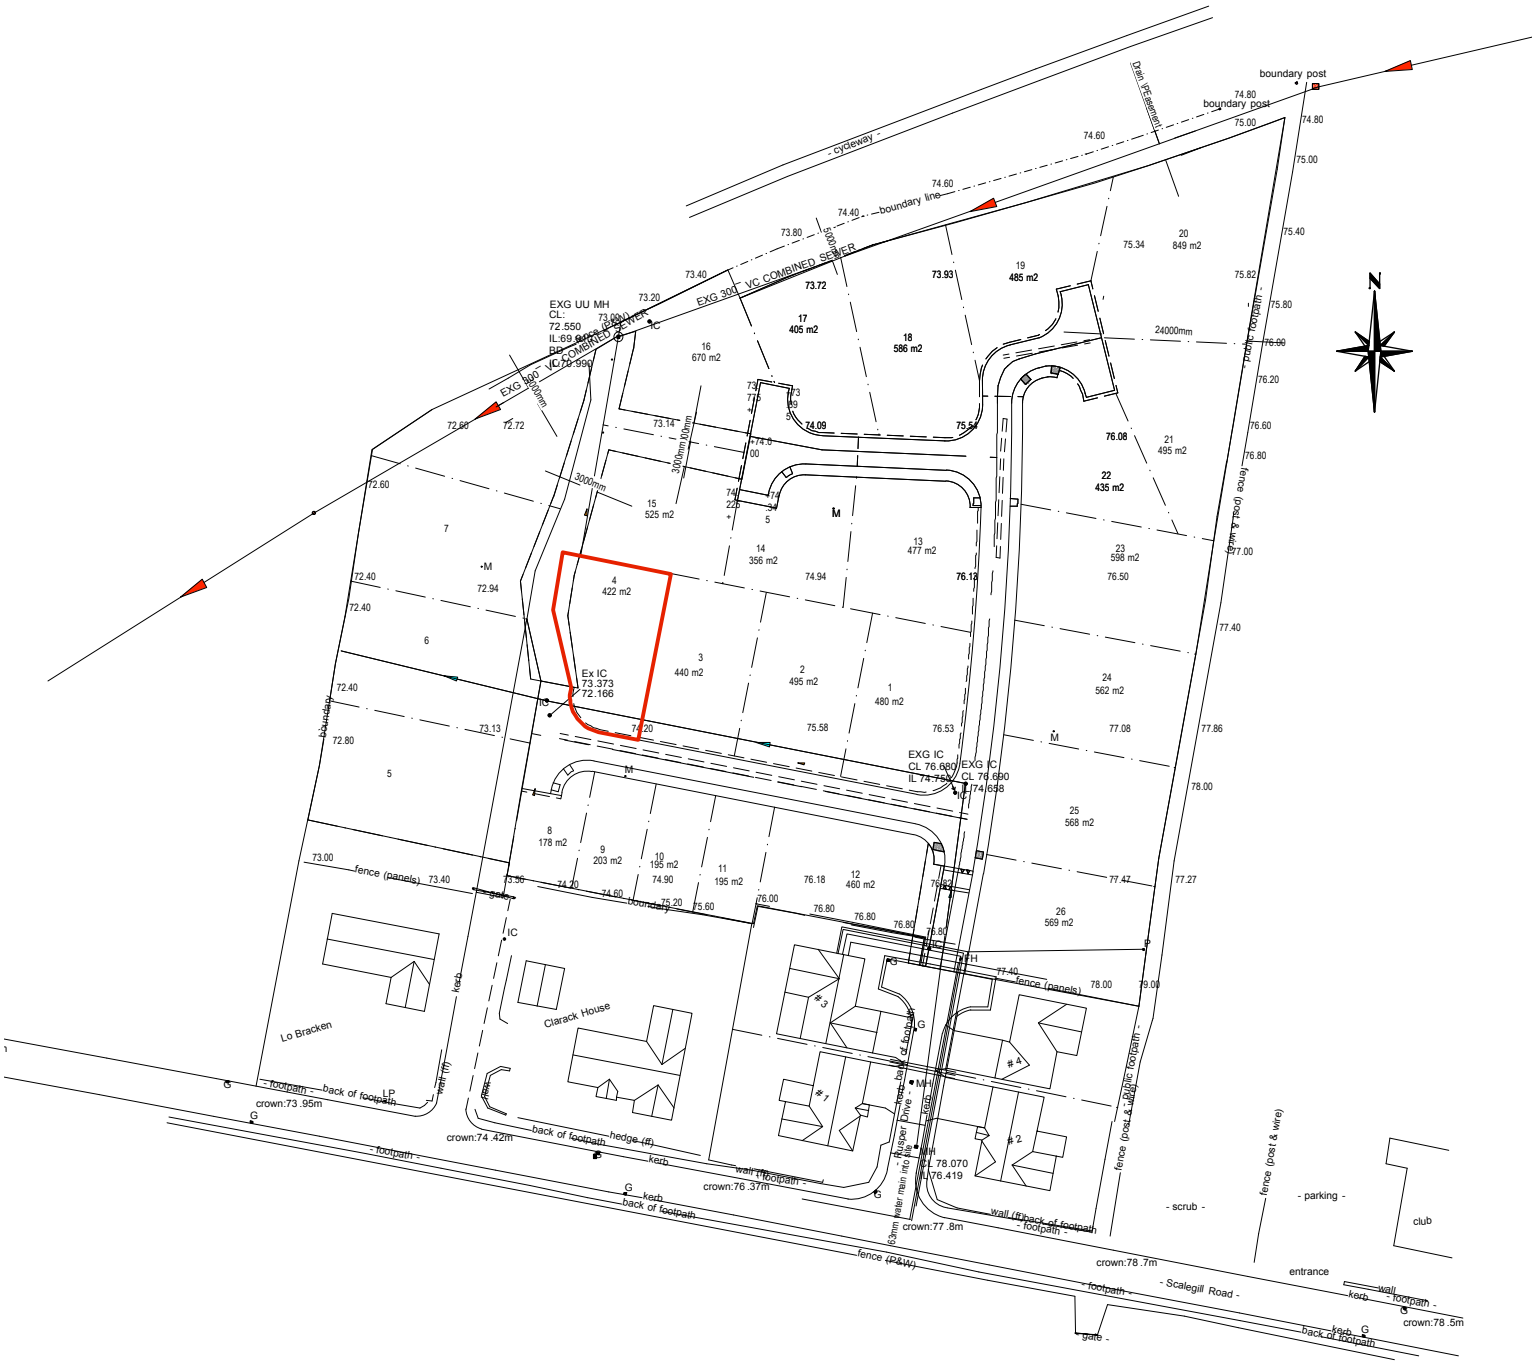

0 10 20 30 40 50

Meters

TITLE: Plot 4, Clarack Drive, Moor Row, Whitehaven, Cumbria, CA24 3JN

CLIENT: Geoff Eilbeck
3 Rusper Drive
Moor Row
Whitehaven

DRAWING: Site Location Plan

DATE: August 2020 DRAWING NO. 11

SCALE: 1:1250