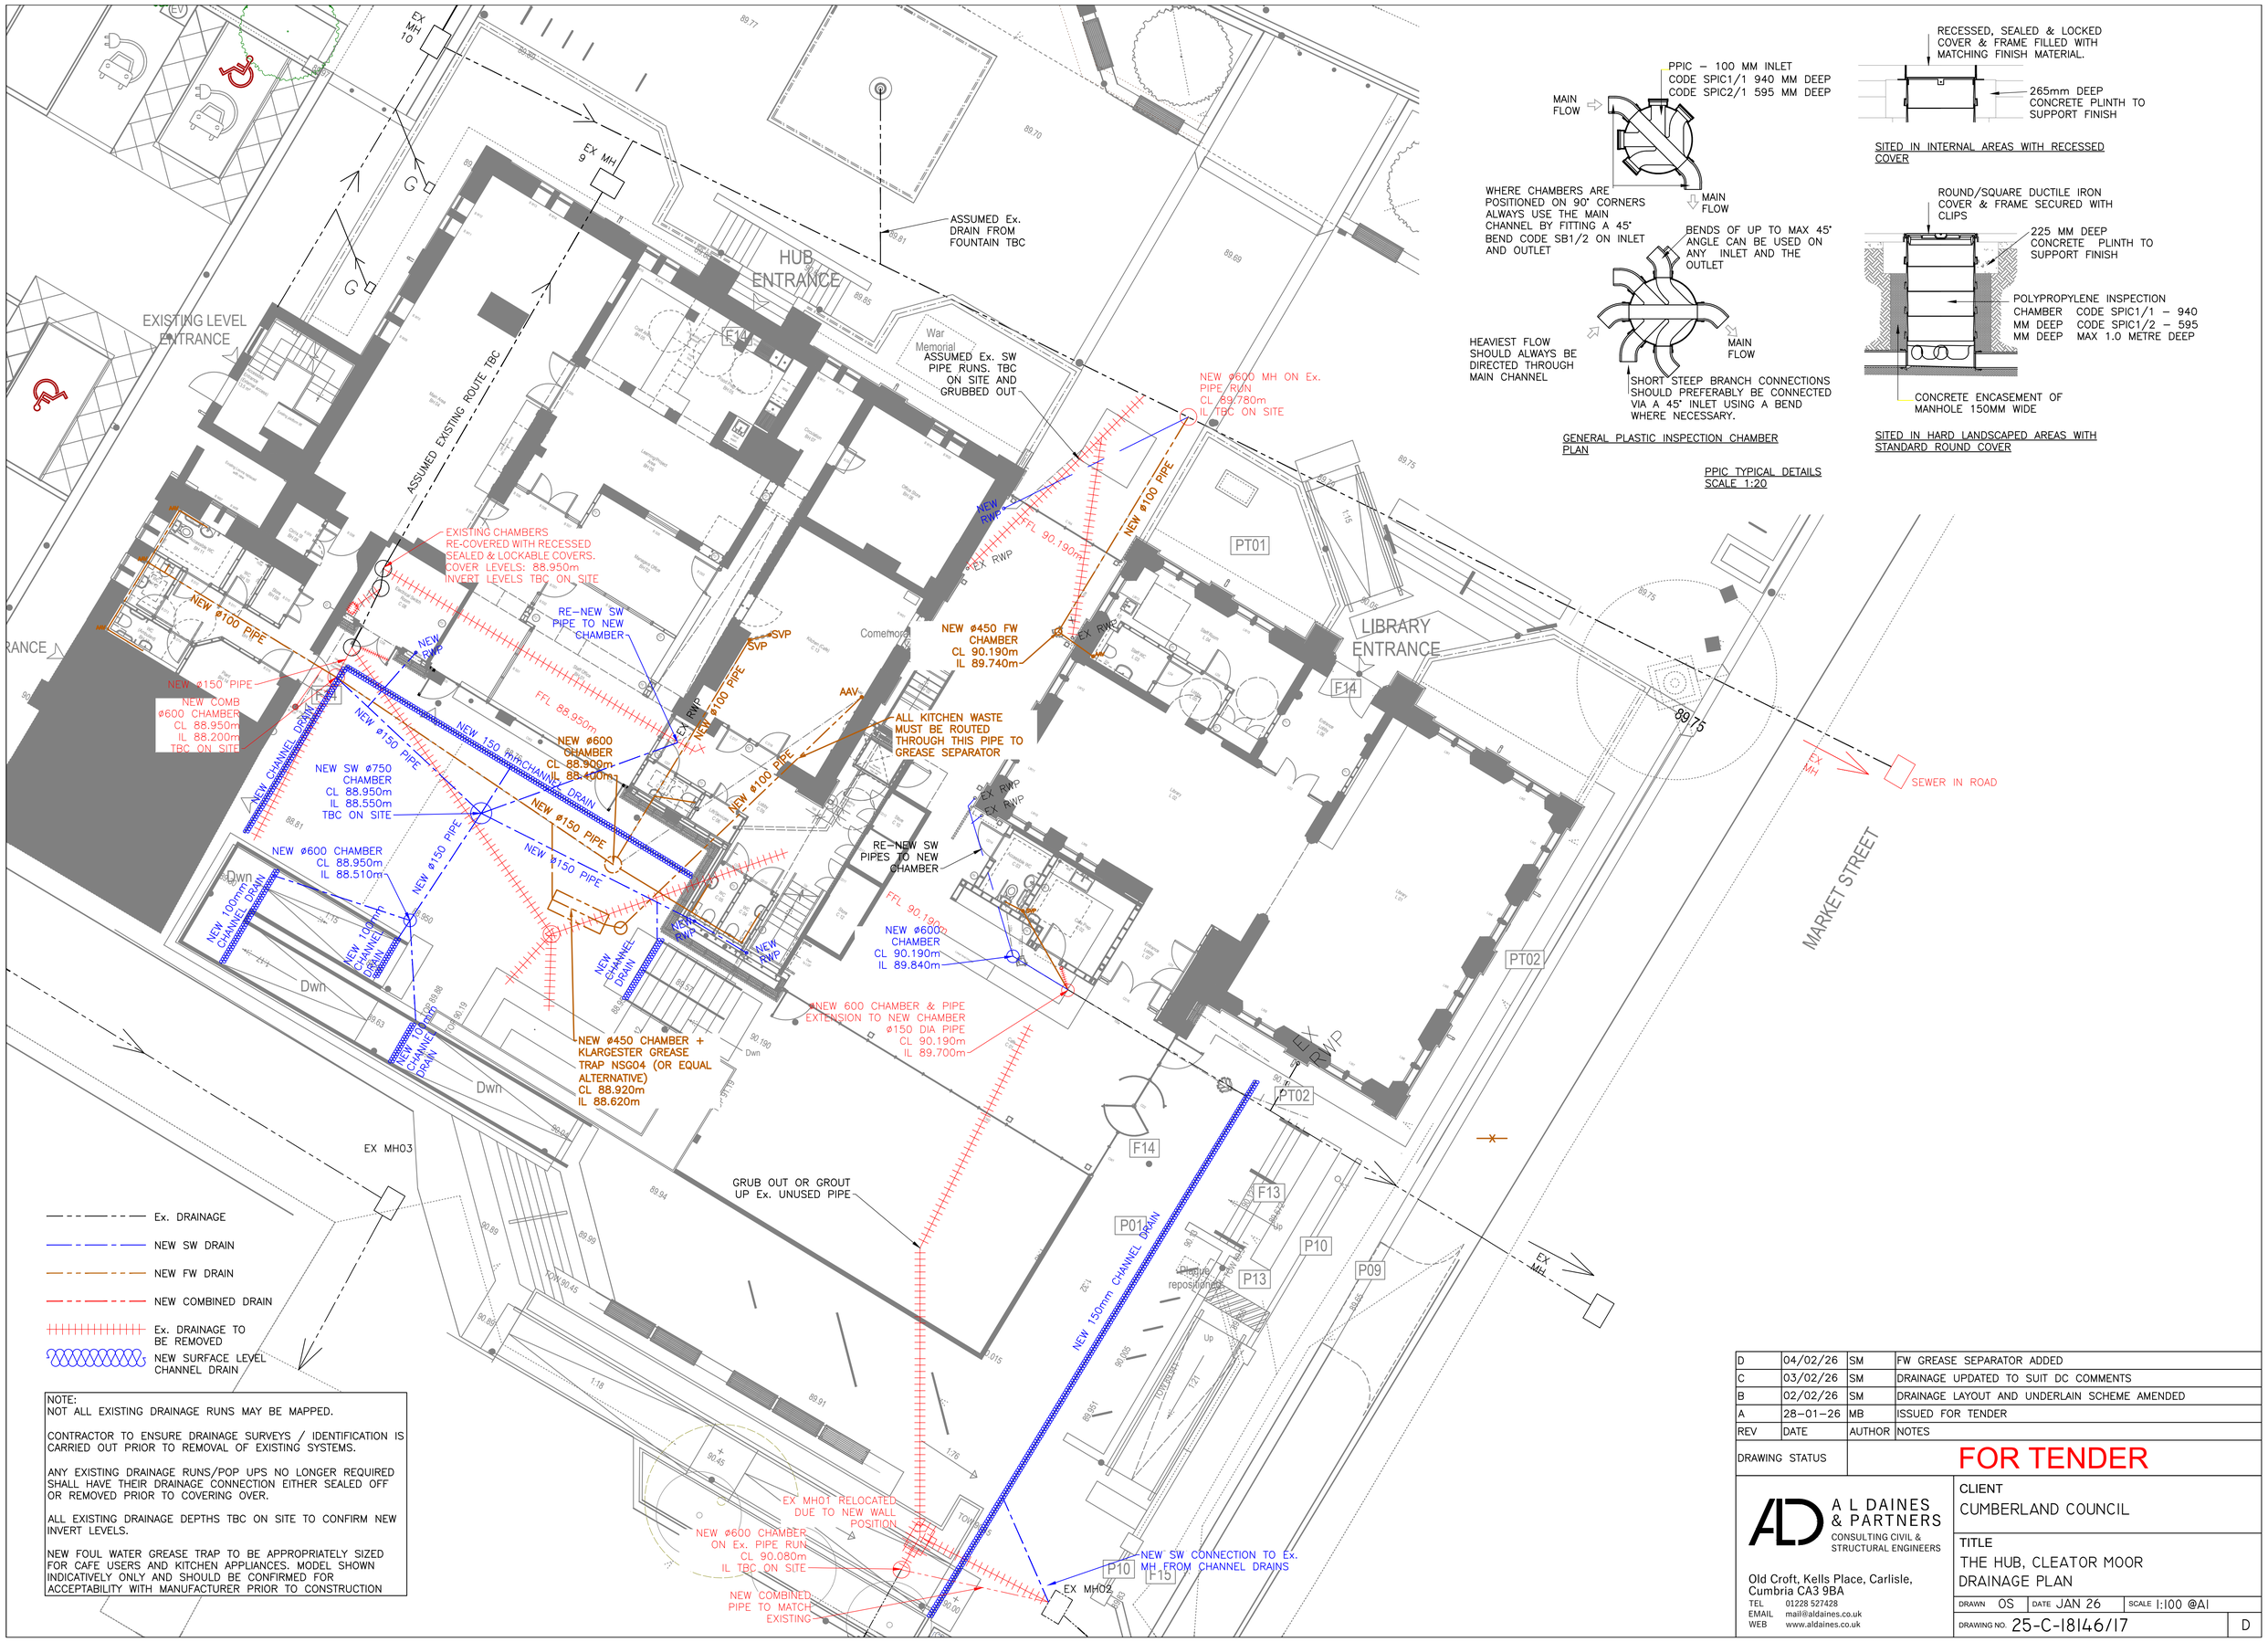

NOTE:
NOT ALL EXISTING DRAINAGE RUNS MAY BE MAPPED.

CONTRACTOR TO ENSURE DRAINAGE SURVEYS / IDENTIFICATION IS CARRIED OUT PRIOR TO REMOVAL OF EXISTING SYSTEMS.

ANY EXISTING DRAINAGE RUNS/POP UPS NO LONGER REQUIRED SHALL HAVE THEIR DRAINAGE CONNECTION EITHER SEALED OFF OR REMOVED PRIOR TO COVERING OVER.

ALL EXISTING DRAINAGE DEPTHS TBC ON SITE TO CONFIRM NEW INVERT LEVELS.

NEW FOUL WATER GREASE TRAP TO BE APPROPRIATELY SIZED FOR CAFE USERS AND KITCHEN APPLIANCES. MODEL SHOWN INDICATIVELY ONLY AND SHOULD BE CONFIRMED FOR ACCEPTABILITY WITH MANUFACTURER PRIOR TO CONSTRUCTION

REV	DATE	AUTHOR	NOTES
D	04/02/26	SM	FW GREASE SEPARATOR ADDED
C	03/02/26	SM	DRAINAGE UPDATED TO SUIT DC COMMENTS
B	02/02/26	SM	DRAINAGE LAYOUT AND UNDERLAIN SCHEME AMENDED
A	28-01-26	MB	ISSUED FOR TENDER

DRAWING STATUS: FOR TENDER

A L DAINES & PARTNERS
CONSULTING CIVIL & STRUCTURAL ENGINEERS
Old Croft, Kells Place, Carlisle, Cumbria CA3 9BA
TEL 01228 527428
EMAIL mail@aldaines.co.uk
WEB www.aldaines.co.uk

CLIENT
CUMBERLAND COUNCIL

TITLE
THE HUB, CLEATOR MOOR
DRAINAGE PLAN

DRAWN OS | DATE JAN 26 | SCALE 1:100 @A1

DRAWING NO. 25-C-18146/17 | D