| rev | date | description |
|---|---|---|
| - | - | - |

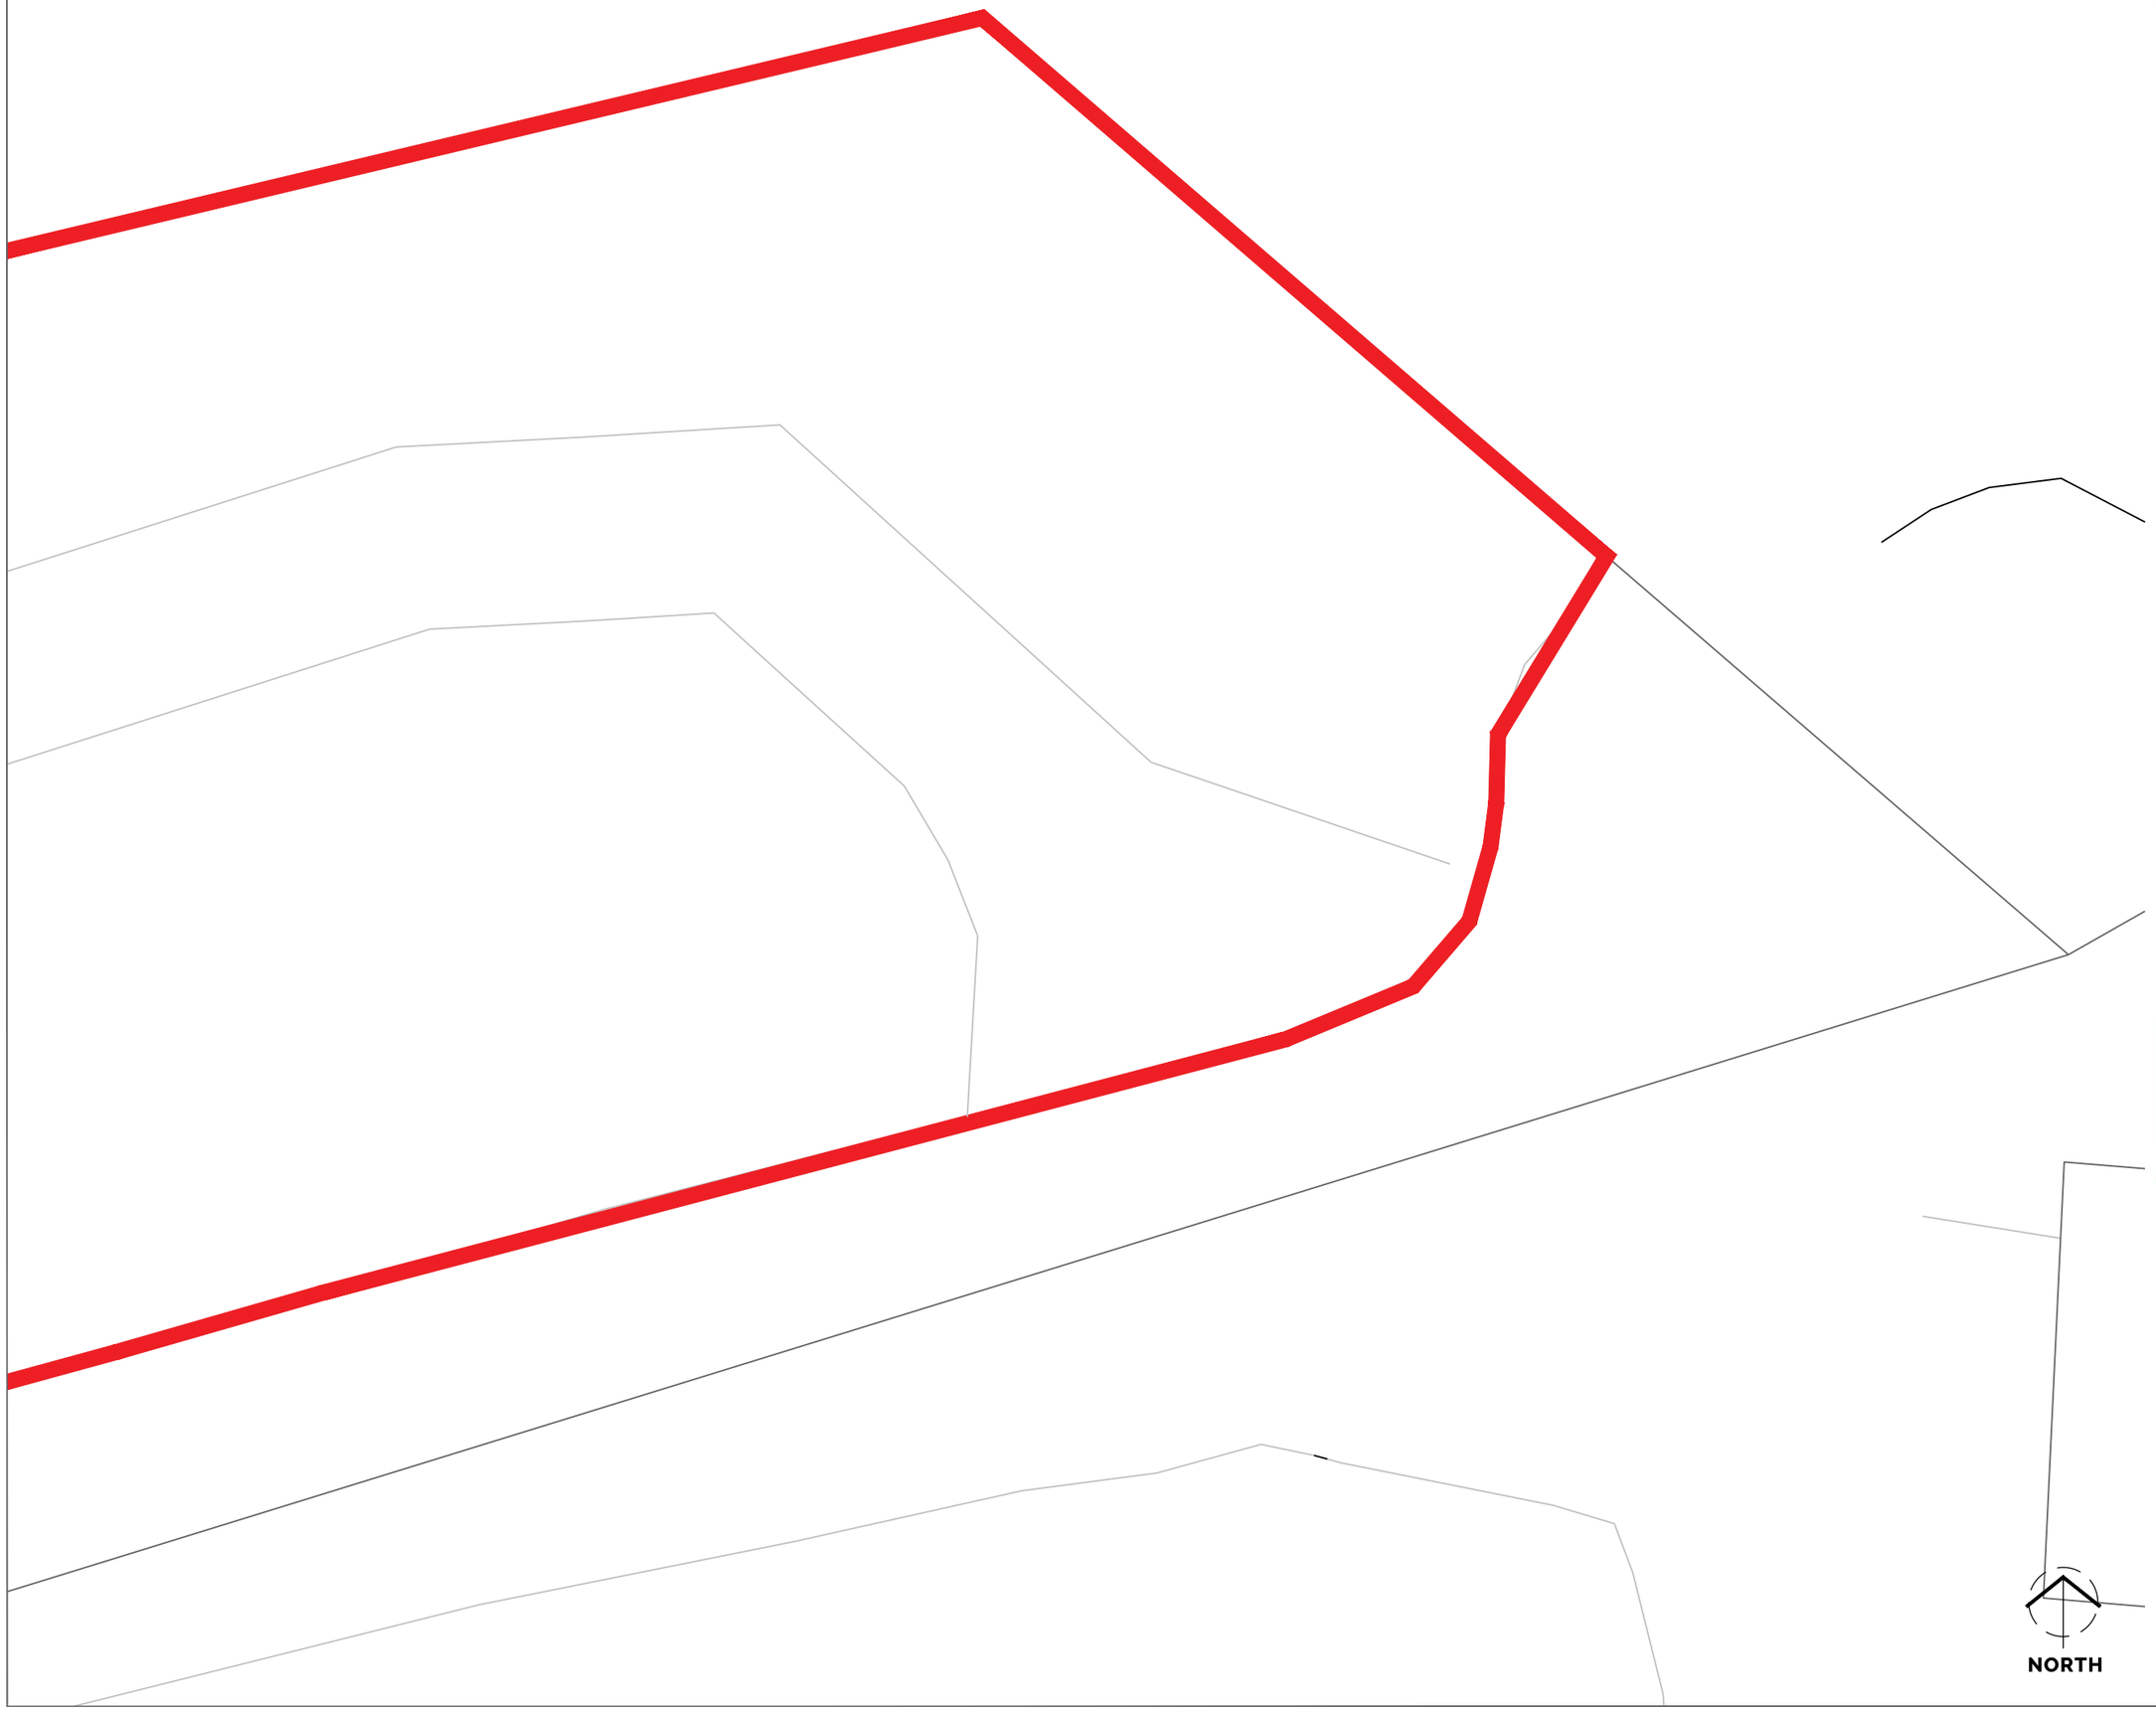


brodie planning associates

Planning ▪ Design ▪ Development

**contact**
tel: 01242 898368
email: info@brodieplanning.co.uk
web: www.brodieplanning.co.uk

**address**
The Stables, Manor Farm Courtyard
Southam Lane, Southam,
Cheltenham, Glos, GL52 3PB.

**client**
First Resorts

**ref:**
2018-06

**project description**
11 bed short stay self-catering holiday accommodation and alterations to access.

**location**
Dunningwell Hall, The Green,
Millom, LA18 5JT

**title**
Existing Access Plan

| drawing number | scale | date |
|---|---|---|
| 2018-06-003 | 1:100 @ A3 | June 2023 |

**status**
**PLANNING**

**revision**
**Ø**

This drawing is the copyright of Brodie Planning Associates Ltd and should not be reproduced in whole/part or in any other manner unless having received written permission. **NOTES:** do not scale from this drawing (other than for planning purposes), please use figured dimensions only and report and discrepancies immediately. Planning drawings **must not** be used for construction or manufacturing purposes. Building regulations approval and other statutory consents i.e. party wall agreements, build over/near notices, diversions/removal of utilities etc. should be sought prior to construction where required. The client should become familiar with their duties under The Construction (Design & Management) Regulations (CDM 2015).