Plan of 21 Solar Lights and positions

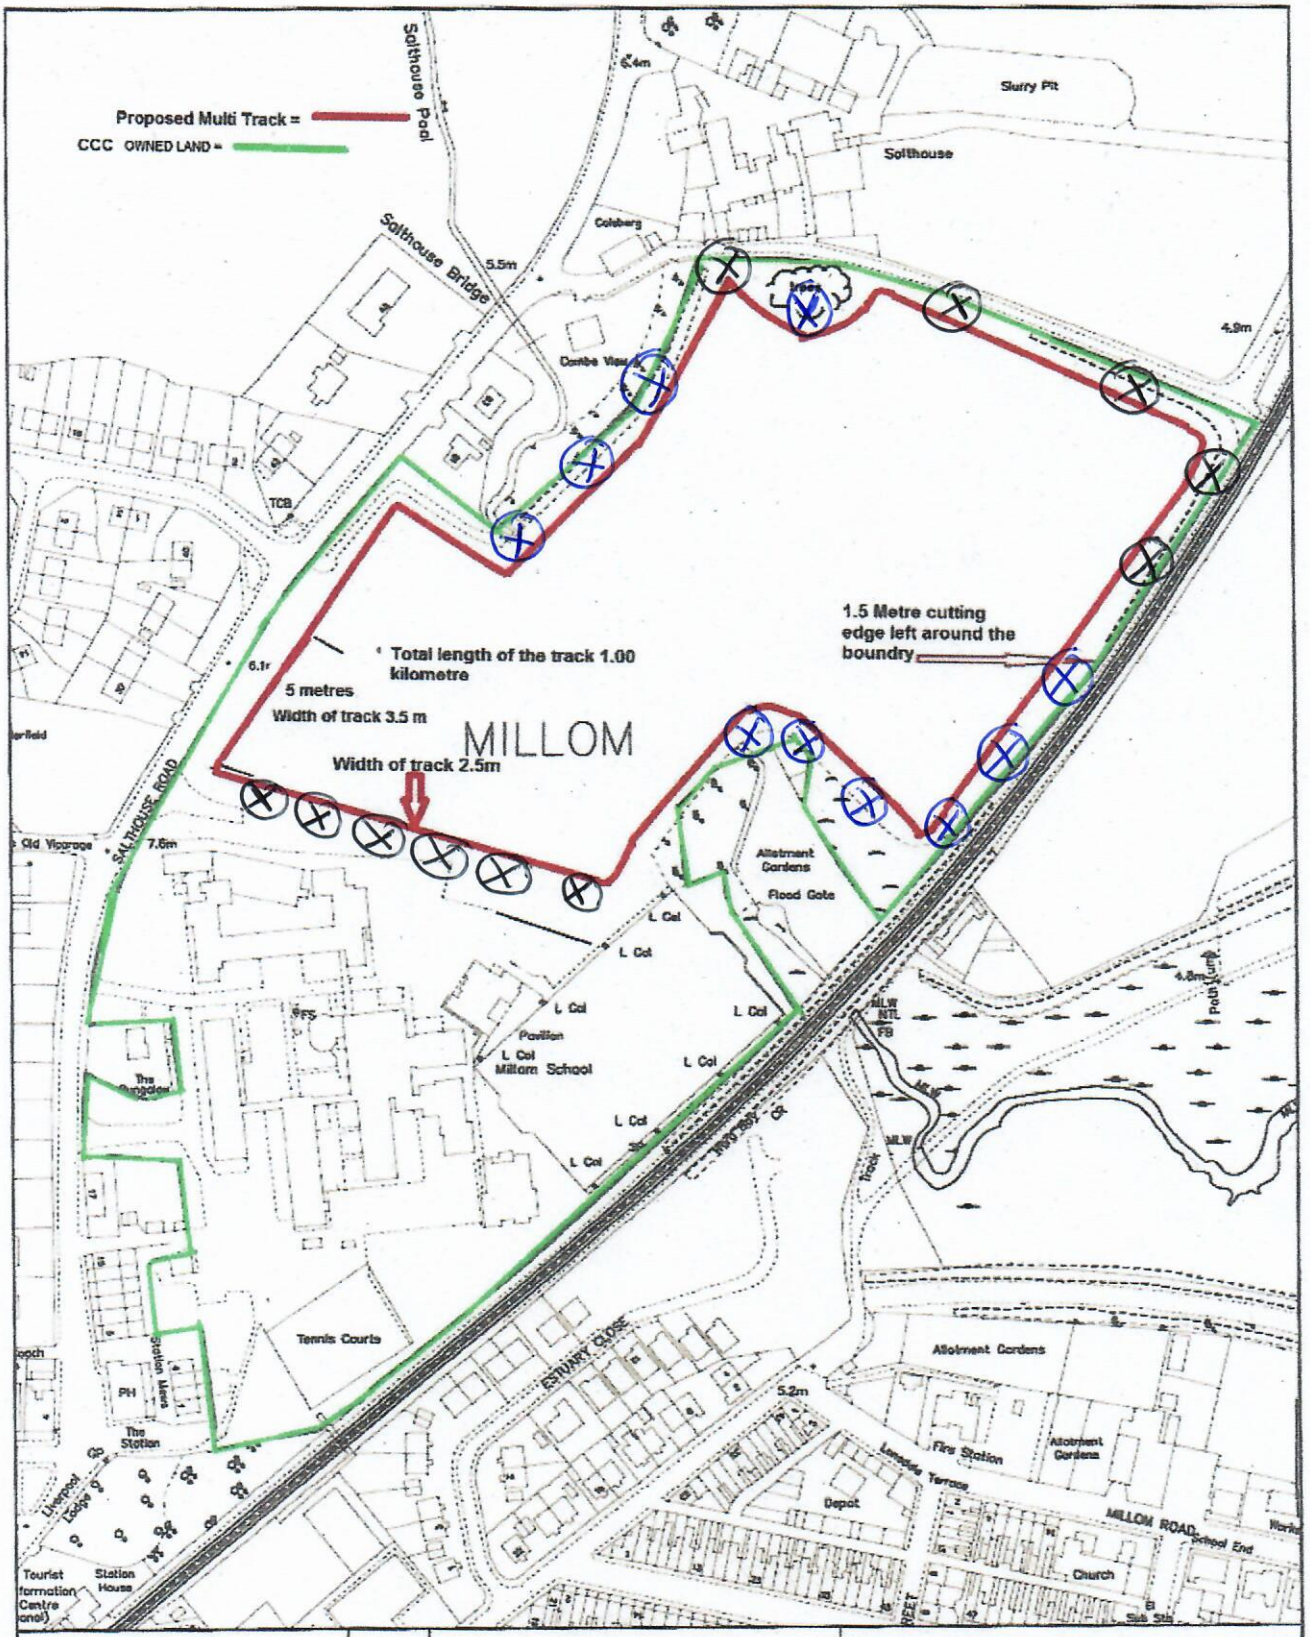

Cumbria County Council
Parkhouse Building, Kingmoor Business Park
CARLISLE, Cumbria, CA6 4SJ, Tel. 01228 673333

Millom School

Reproduced from, or based on, Ordnance survey map material with the permission of the Controller of Her Majesty's Stationery Office. (c) Crown Copyright 2006. Licence number 100019596

Location Plan

Drawn by DF	Scale: 1/2500 @ A4	Date:01.03.2012

Key

(X) Existing solar lights

(X) New Solar Lights