RevNo	Revision note	Date
A	Site extent reduced from 1150sq.m to 1000sq.m	22/11/22

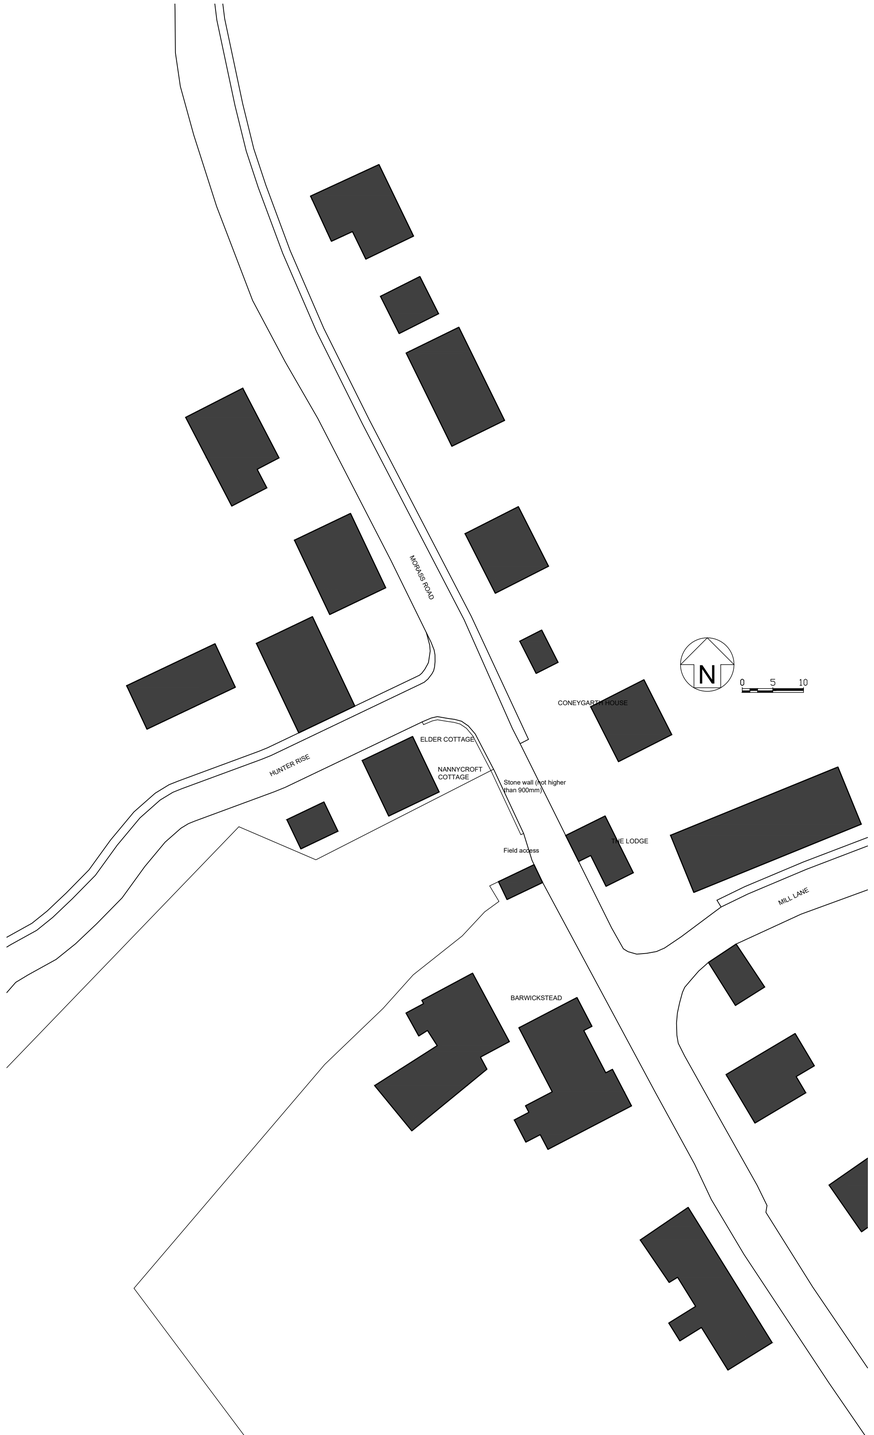

SURVEY

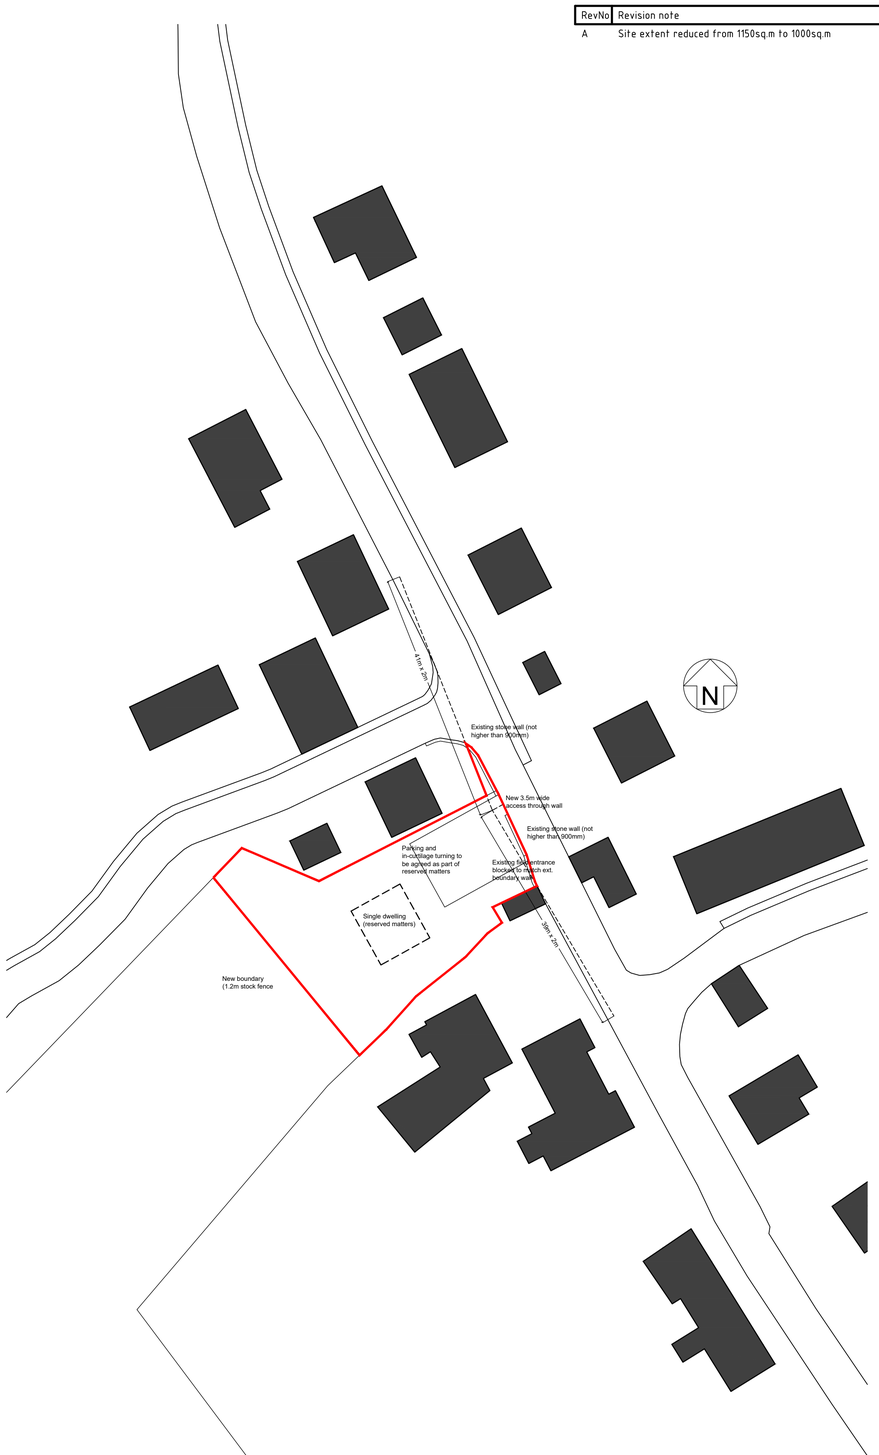

PROPOSED

red raven
contemporary design creative computing
enquiries@redraven.net
www.redraven.net
01900 828023
red raven design ltd. registered in england and wales no. 4507266
8 Cocktons Yard Cockermouth Cumbria CA13 9LN

ISSUED AS:-	Preliminary ☐ Final ■	Filename 221101-Tyson-HunterRise-surv-feas.dwg	Date 15/11/22	Scale 1/500@A1
Mr & Mrs Tyson Land Adj. Nannycroft Cottage Beckermet		Existing and Proposed		
		221101-01	Edition A	Sheet 1 of 1

No responsibility is accepted for unauthorised use. All errors or discrepancies must be reported immediately.
© Red Raven Design Ltd. Drawing and design remains the property RRD ltd. Drawing must not be reproduced in any medium without prior written consent.