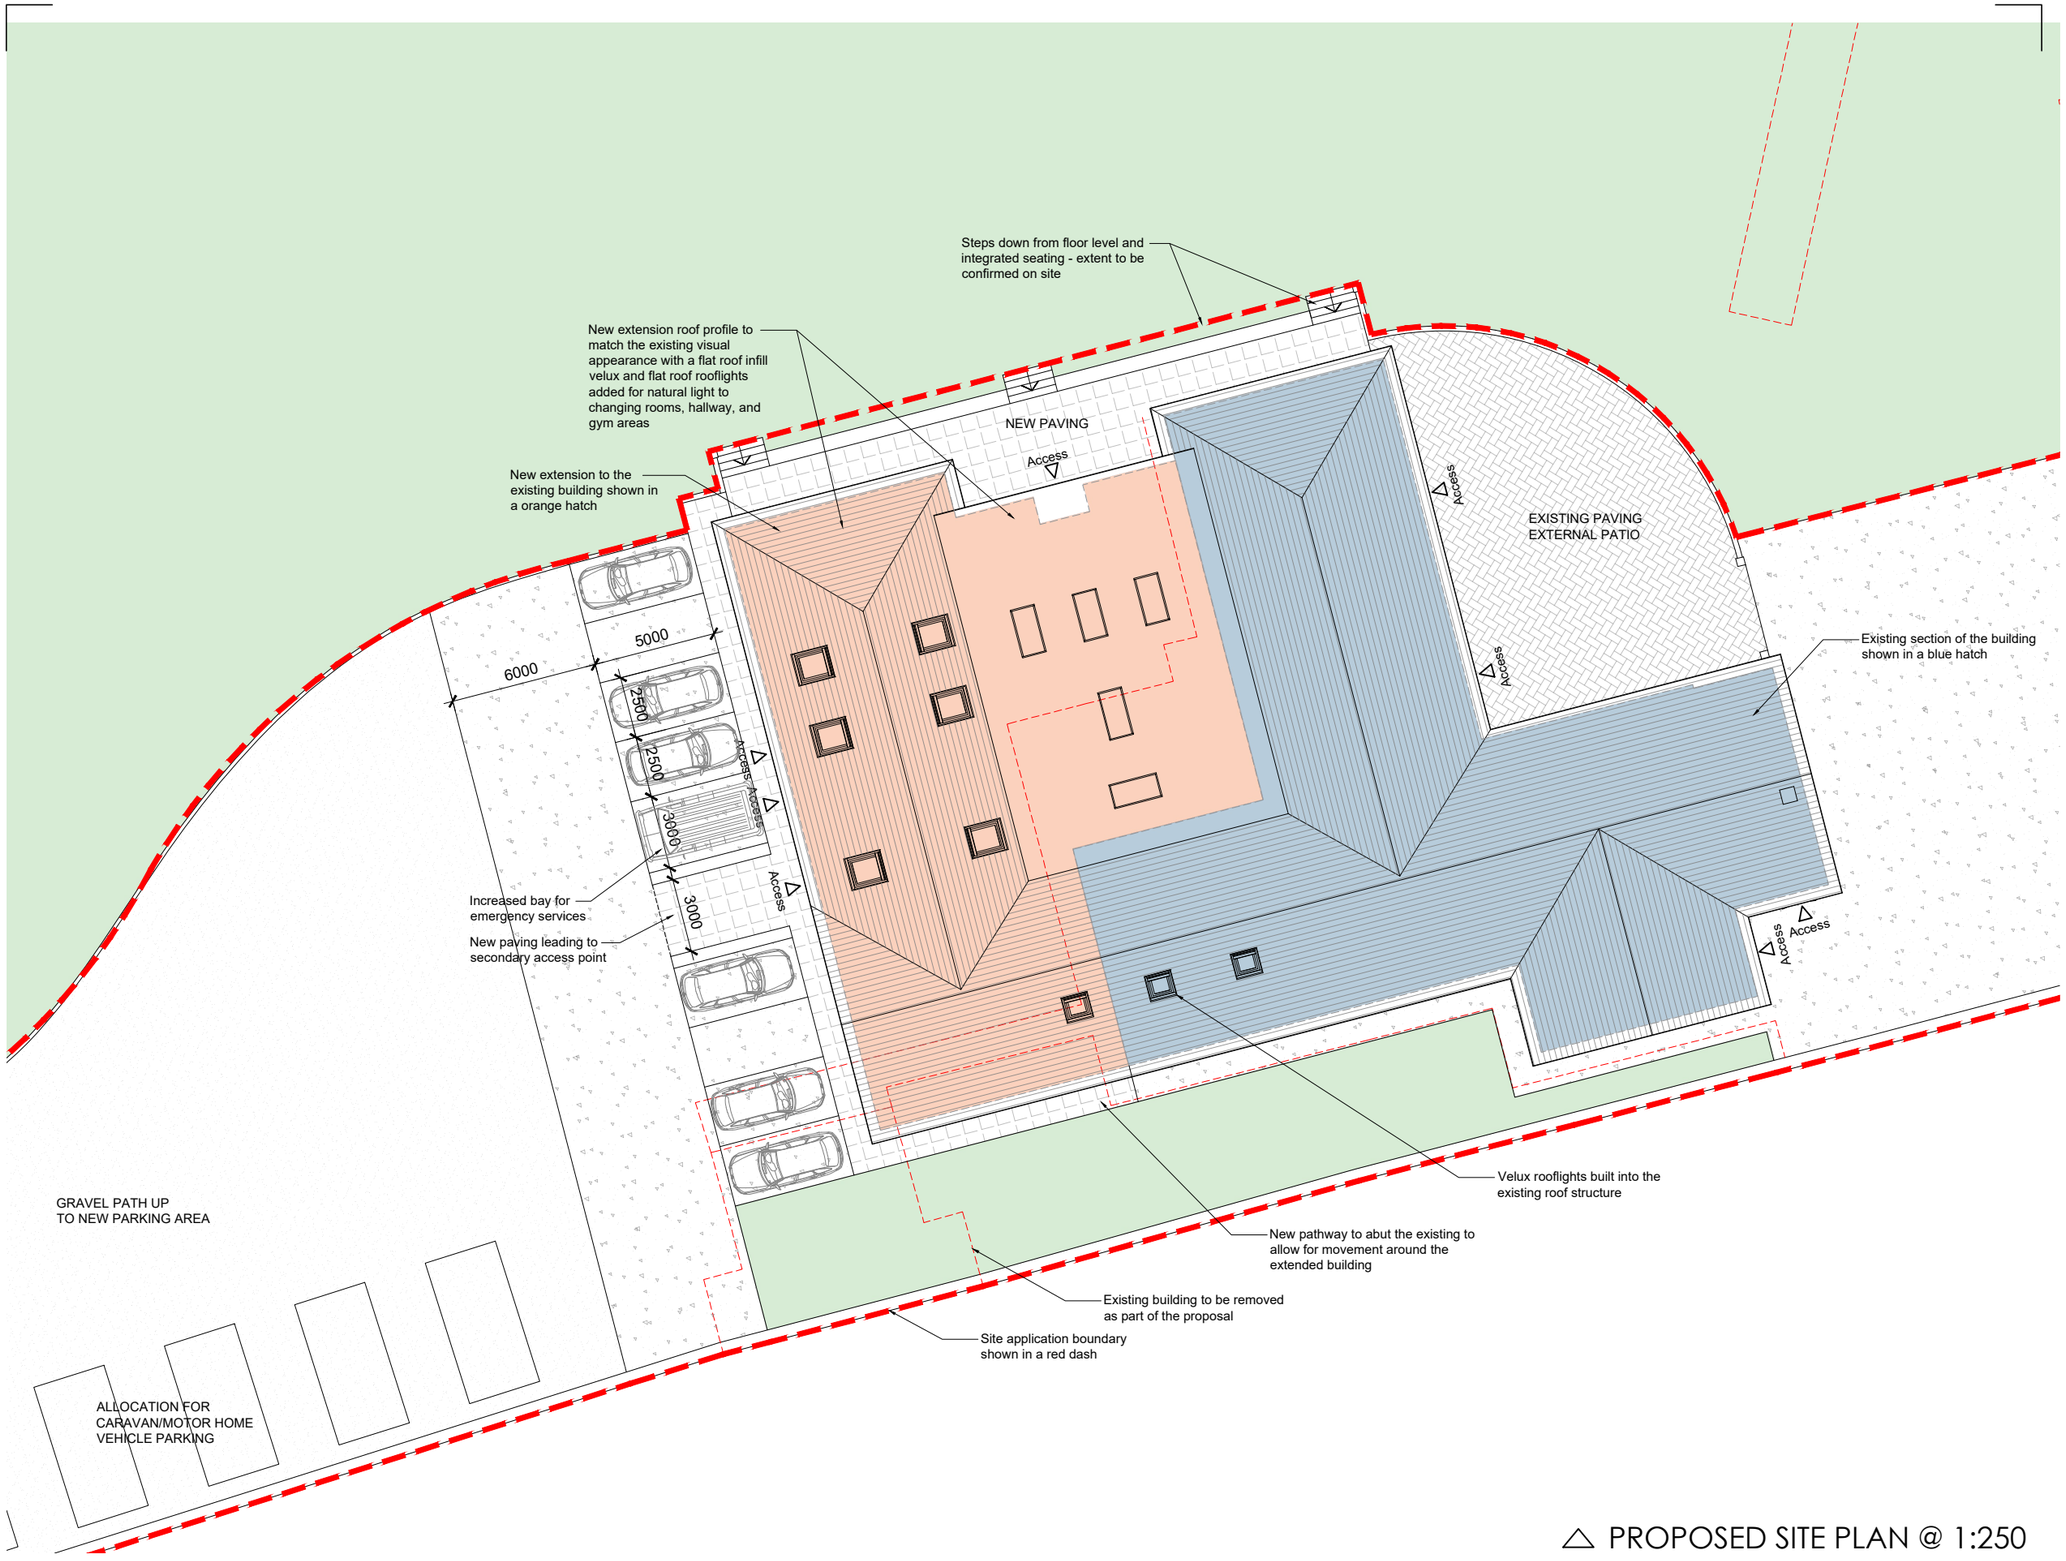

N

SITE APPLICATION BOUNDARY

△ PROPOSED SITE PLAN @ 1:250

0m 5 10 15 20 25m

FOX-AD

DRAWING MAYBE SCALED FOR PLANNING PURPOSES ONLY!
ANY DISCREPANCIES TO BE DRAWN TO THE ATTENTION OF FOX-AD LTD
© FOX ARCHITECTURAL DESIGN LTD

Rev.	Date	Description

Client: MILLOM R.U.F.C

Project: WILSON PARK - HAVERIGG

Title: PROPOSED SITE PLAN

Scale: 1:250@A3

Date: AUGUST 2023

Status: PLANNING

Drawing Reference: 23-11-P-01

Revision: -