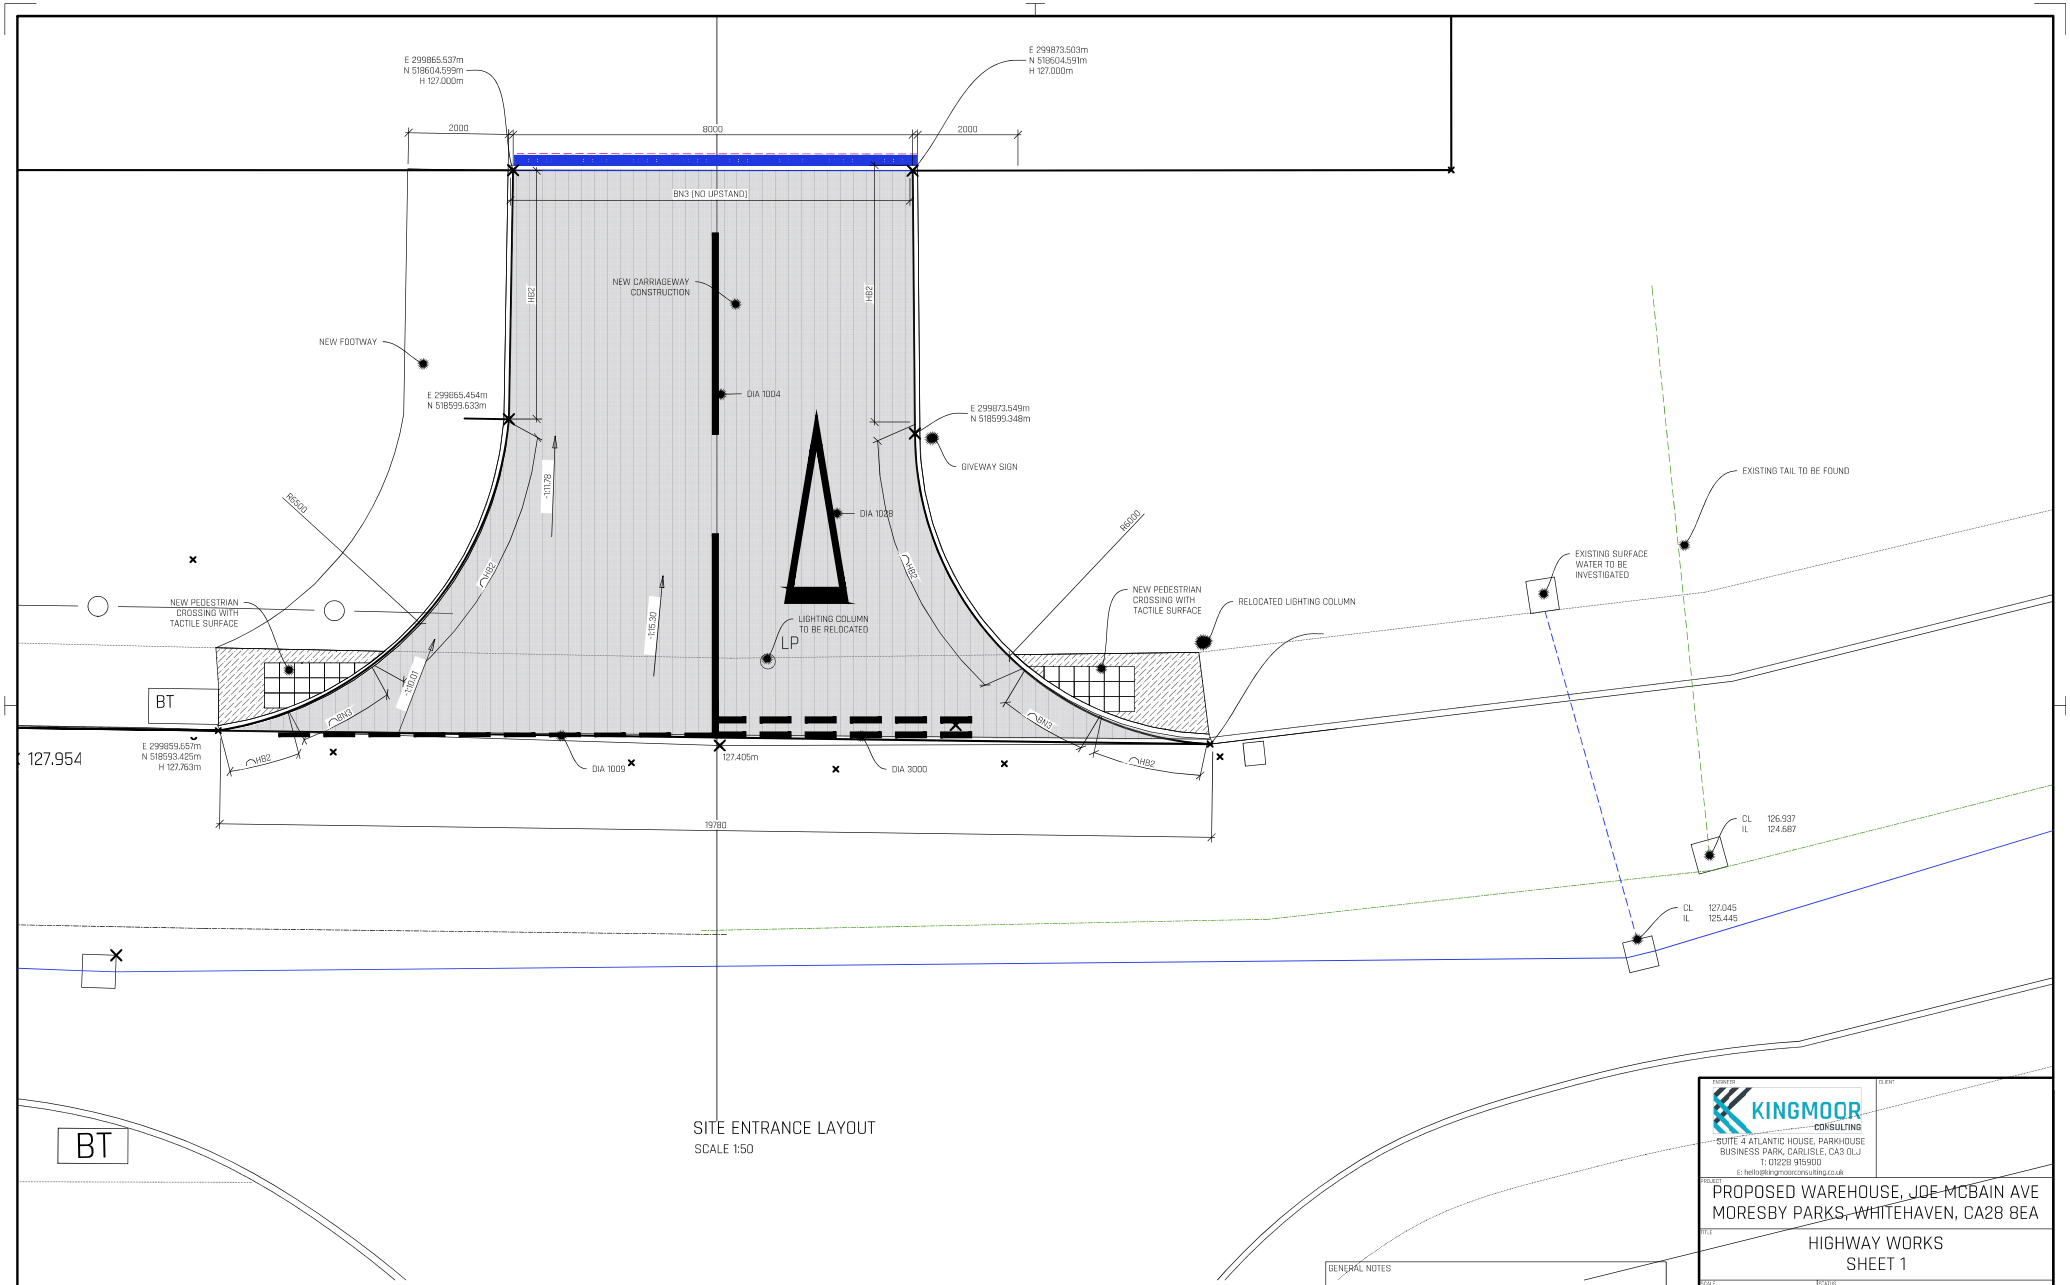

SITE ENTRANCE LAYOUT
SCALE 1:50

GENERAL NOTES

1. ALL DIMENSIONS IN MILLIMETERS UNLESS NOTED AND NOT TO BE SCALED FROM DRAWINGS. USE WRITTEN DIMENSIONS ONLY AND CHECK ON SITE BEFORE ORDERING MATERIALS OR STEELWORK.
2. ALL DRAWINGS TO BE READ IN CONJUNCTION WITH DRAWINGS PRODUCED BY OTHERS AND ANY ERRORS TO BE BROUGHT TO THE ATTENTION OF THE ENGINEER PRIOR TO COMMENCEMENT OR INSTALLATION OF THE WORKS.
3. ALL MATERIALS AND WORKMANSHIP TO BE UNDERTAKEN IN ACCORDANCE WITH BEST PRACTICE AND THE RELEVANT CODES INCLUDING BRITISH STANDARDS AND BUILDING REGULATIONS.

ENGINEER
KINGMOOR CONSULTING
SUITE 4 ATLANTIC HOUSE, PARKHOUSE BUSINESS PARK, CARLISLE, CA3 0LJ
T: 01228 915900
E: hello@kingmoorconsulting.co.uk

CLIENT

PROJECT
PROPOSED WAREHOUSE, JOE MCBAIN AVE
MORESBY PARKS, WHITEHAVEN, CA28 8EA

TITLE
HIGHWAY WORKS
SHEET 1

SCALE: AS NOTED	STATUS: FOR CONSTRUCTION	
PAPER SIZE: A1	DRAWN BY: C AIMERS	CHECKED AND APPROVED: C AIMERS
PROJECT PHASE: BUILD	DATE: AUGUST 2023	DATE: AUGUST 2023
DRAWING NUMBER: 23-164-DWG060		REVISION: B

KERB_LHS - LONGSECTION

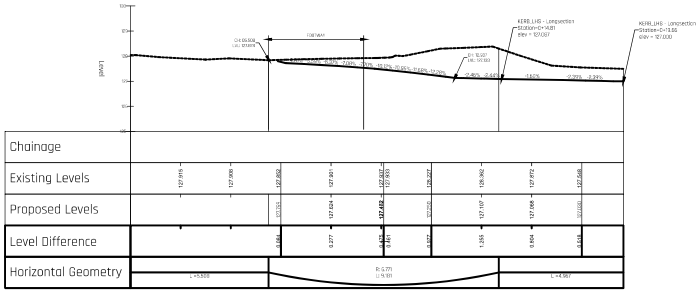

KERB_RHS - LONGSECTION

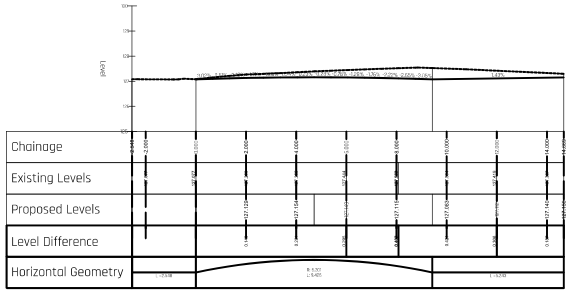

ENTRANCE_CENTRE - LONGSECTION

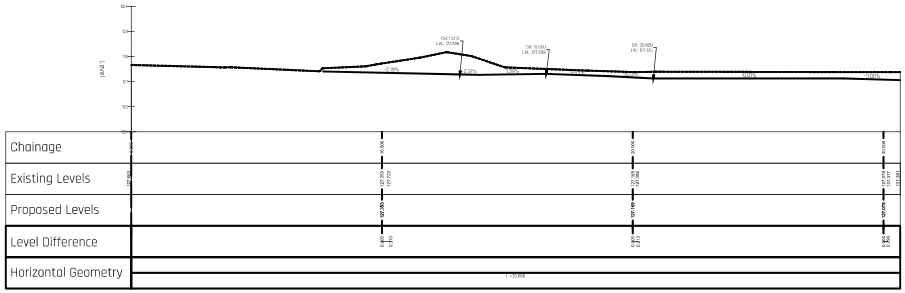

GENERAL NOTES

1. ALL DIMENSIONS IN MILLIMETERS UNLESS NOTED AND NOT TO BE SCALED FROM DRAWINGS. USE WRITTEN DIMENSIONS ONLY AND CHECK ON SITE BEFORE ORDERING MATERIALS OR STEELWORK.
2. ALL DRAWINGS TO BE READ IN CONJUNCTION WITH DRAWINGS PRODUCED BY OTHERS AND ANY ERRORS TO BE BROUGHT TO THE ATTENTION OF THE ENGINEER PRIOR TO COMMENCEMENT OR INSTALLATION OF THE WORKS.
3. ALL MATERIALS AND WORKMANSHIP TO BE UNDERTAKEN IN ACCORDANCE WITH BEST PRACTICE AND THE RELEVANT CODES INCLUDING BRITISH STANDARDS AND BUILDING REGULATIONS.

ENGINEER
KINGMOOR CONSULTING
SUITE 4 ATLANTIC HOUSE, PARKHOUSE BUSINESS PARK, CARLISLE, CA3 0LJ
T: 01228 915900
E: hello@kingmoorconsulting.co.uk

CLIENT

PROJECT
PROPOSED WAREHOUSE, JOE MCBAIN AVE
MORESBY PARKS, WHITEHAVEN, CA28 8EA

TITLE
HIGHWAY WORKS
SHEET 2

SCALE	STATUS	
1:100	FOR BUILDING CONTROL	
PAPER SIZE	DRAWN BY	CHECKED AND APPROVED
A1	C AIMERS	C AIMERS
PROJECT PHASE	DATE	DATE
BUILD	AUGUST 2023	AUGUST 2023
DRAWING NUMBER		REVISION
23-164-DWG061		A