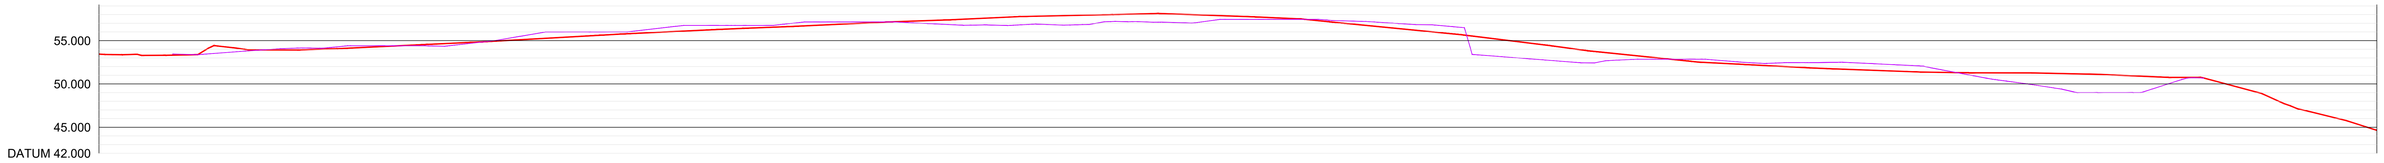

CHAINAGE	PROPOSED	EXISTING
0.000		53.445
8.497	53.455	53.350
10.000	53.412	
20.000	54.005	53.924
30.000	54.400	54.187
40.000	54.362	54.657
50.000	55.732	55.177
60.000	56.000	55.740
70.000	56.750	56.214
80.000	56.993	56.632
90.000	57.150	57.097
100.000	56.772	57.483
110.000	56.832	57.852
120.000	57.188	58.073
130.000	57.450	57.857
140.000	57.450	57.370
150.000	56.964	56.381
160.000	53.287	55.336
170.000	52.518	54.075
180.000	52.850	52.991
190.000	52.483	52.240
200.000	52.488	51.746
210.000	52.083	51.377
220.000	50.341	51.274
230.000	49.000	51.119
240.000	50.400	50.755
242.907	50.674	
250.000		48.699
260.000		45.556
262.855		44.638

A-A

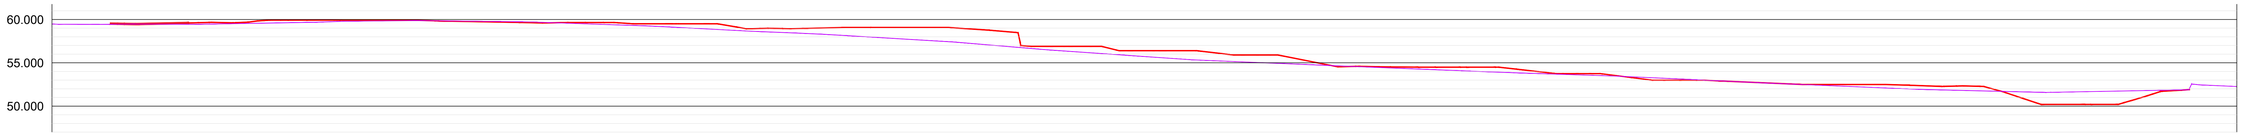

CHAINAGE	PROPOSED	EXISTING
0.000		59.477
6.691	59.520	59.646
10.000	59.470	
15.820	59.596	59.505
20.000	59.636	59.672
30.000	59.925	59.850
40.000	59.919	59.783
50.000	59.730	59.553
60.000	59.650	59.196
70.000	59.500	58.675
80.000	58.953	58.235
90.000	59.041	57.642
100.000	59.075	56.906
110.000	58.606	56.143
120.000	56.900	55.453
130.000	56.400	54.998
140.000	55.900	54.586
150.000	54.577	54.183
160.000	54.500	53.812
170.000	54.155	53.478
180.000	53.586	53.035
190.000	53.000	52.579
200.000	52.587	52.160
210.000	52.500	51.826
220.000	52.325	51.581
230.000	50.200	51.768
240.000	50.659	
246.705	51.915	
250.000		52.359
252.116		52.264

B-B

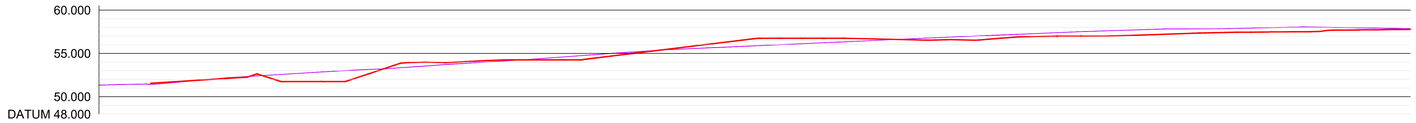

CHAINAGE	PROPOSED	EXISTING
0.000		51.330
5.918	51.552	
10.000	51.811	51.756
20.000	52.071	52.510
30.000	52.269	53.094
40.000	53.936	53.717
50.000	54.250	54.334
60.000	54.800	55.051
70.000	56.017	55.621
80.000	56.750	56.064
90.000	56.655	56.515
100.000	56.548	56.956
110.000	56.986	57.370
120.000	57.106	57.720
130.000	57.412	57.852
140.000	57.514	58.036
150.000	57.748	57.871

C-C

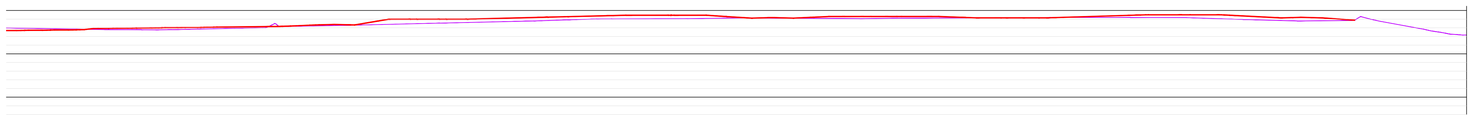

CHAINAGE	PROPOSED	EXISTING
150.000	57.748	57.871
160.000	57.979	57.770
170.000	58.105	57.948
180.000	58.359	58.239
190.000	59.000	58.466
200.000	59.091	58.700
210.000	59.336	58.980
220.000	59.450	59.053
230.000	59.139	59.132
240.000	59.300	59.067
250.000	59.300	59.122
260.000	59.150	59.156
270.000	59.356	59.196
280.000	59.500	59.157
290.000	59.162	58.847
298.822	58.878	59.162
300.000		
310.000		57.261
311.707		57.169

C-C continued

REV	DATE	DESCRIPTION	BY	CHK	APP
P01	03/11/2023	PRELIMINARY ISSUE	RB	RG	RG

DRAWING STATUS: **PLANNING**

CLIENT: GLEESON HOMES

ARCHITECT: DESIGN BY POD

PROJECT: LAND OFF ULLDALE VIEW EGREMONT

TITLE: SITE SECTIONS

STATUS	PROJECT No.	ORIGINATOR	PHASE	LEVEL	TYPE	ROLE	DRAWING No.	REV
S2	23127	GAD	00	00	DR	C	1450	P01

SCALE @ A0	DESIGNED	DRAWN	CHECKED	APPROVED	DATE
1:250	RB	RB	RG	MG	NOV 2023

GADSDEN CONSULTING
info@gadsdens.co.uk 01229 813333 www.gadsdens.co.uk