3 ELEVATIONS - EXISTING SIDE A

SCALE 1:100 @ A3

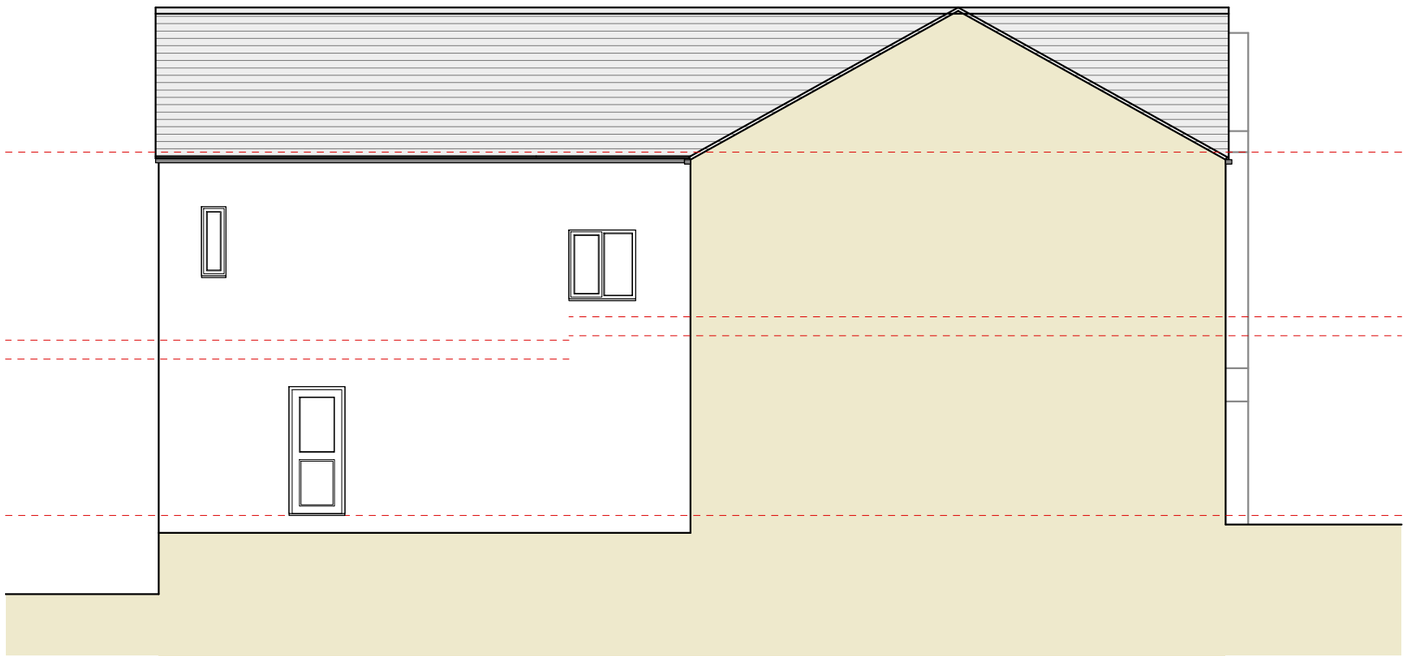

4 ELEVATIONS - EXISTING SIDE B

SCALE 1:100 @ A3

Please Note:

Drawings subject to relevant statutory approvals.

All dimensions to be checked on site. Do not scale from this drawing. Work to figured dimensions only.

© This drawing is copyright of MC Architecture + Design and may not be reproduced in any way without their specific permission.

0 1 2 3 4 5 M

MCA

MC Architecture + Design

- ☐ Preliminary
- ☐ Tender
- ☒ For Approval
- ☐ Construction

Client >
Mr & Mrs Crichten-Bell

Project >
66 Dalzell Street, Moor Row, Cumbria, CA24 3JP.

Drawing Title >
Existing Elevations - Sheet 2 of 2

Scale >
1:100 @ A3

Date >
June 2026

Drawing No. >
2526-009-05

Rev >
A