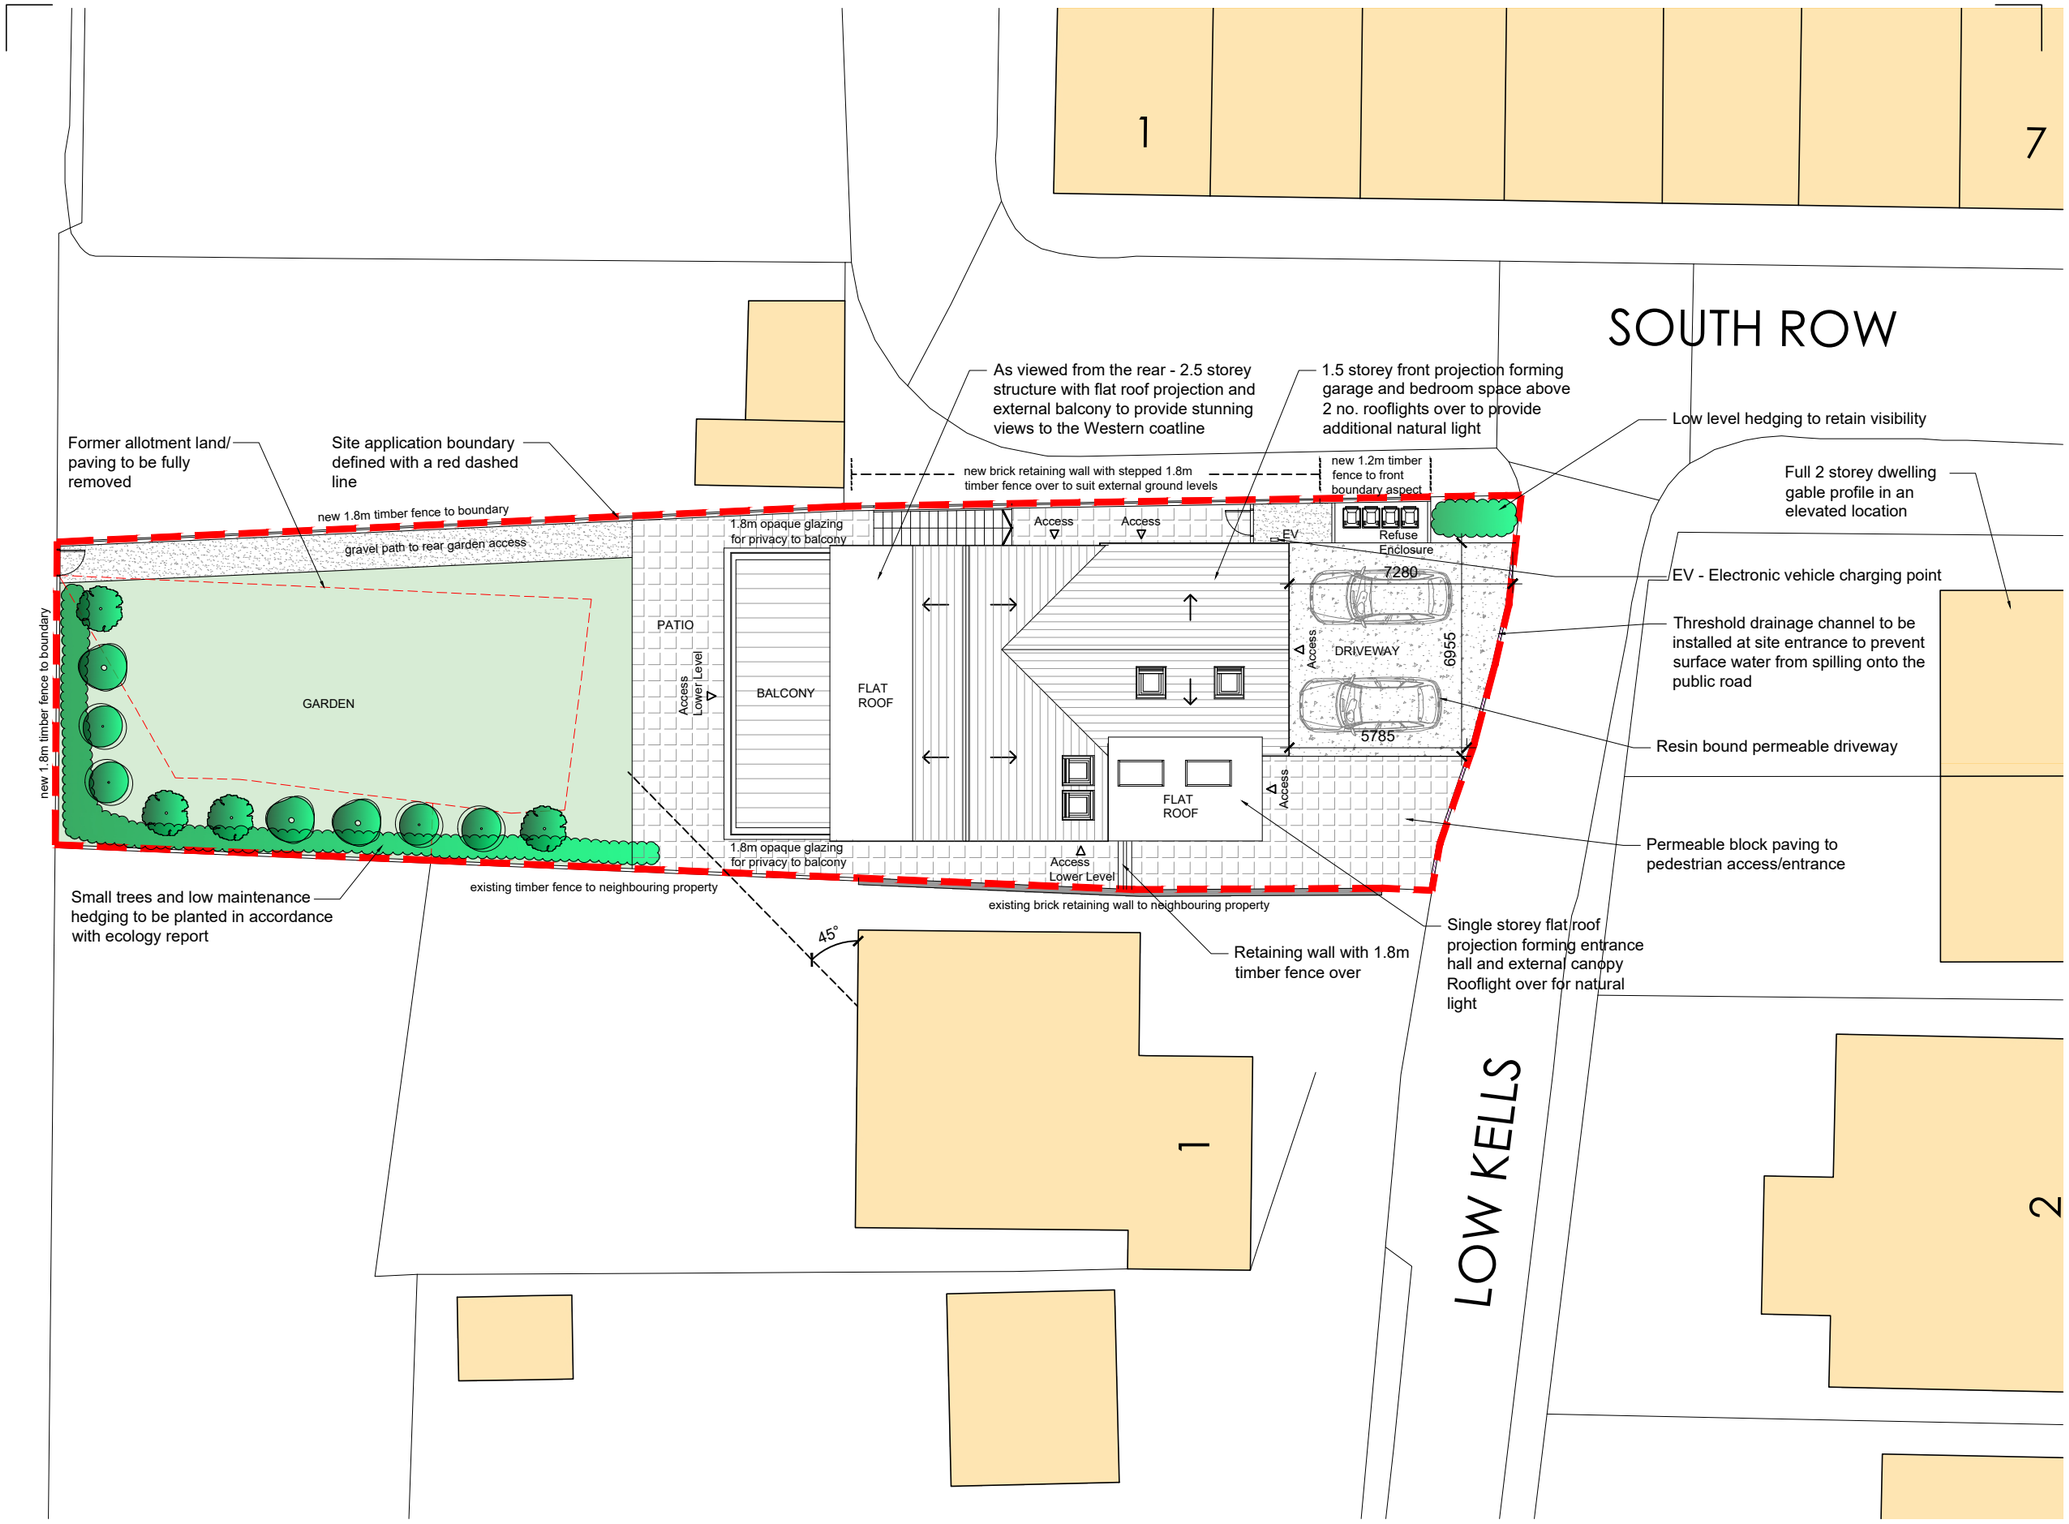

SITE APPLICATION BOUNDARY

0m 5 10 15 20

△ PROPOSED SITE PLAN @ 1:200

FOX-AD

DRAWING MAYBE SCALED FOR PLANNING PURPOSES ONLY!

ANY DISCREPANCIES TO BE DRAWN TO THE ATTENTION OF FOX-AD LTD

© FOX ARCHITECTURAL DESIGN LTD

This drawing cannot be used for construction

Rev.	Date	Description

Client: JASON QUAYLE

Project: LAND TO THE NORTH OF ISLAND VIEW - 1 LOW KELLS - WHITEHAVEN

Title: PROPOSED SITE PLAN

Scale: 1:200@A3

Date: MARCH 2026

Status: PLANNING

Drawing Reference: 26-13-P-01

Revision: -