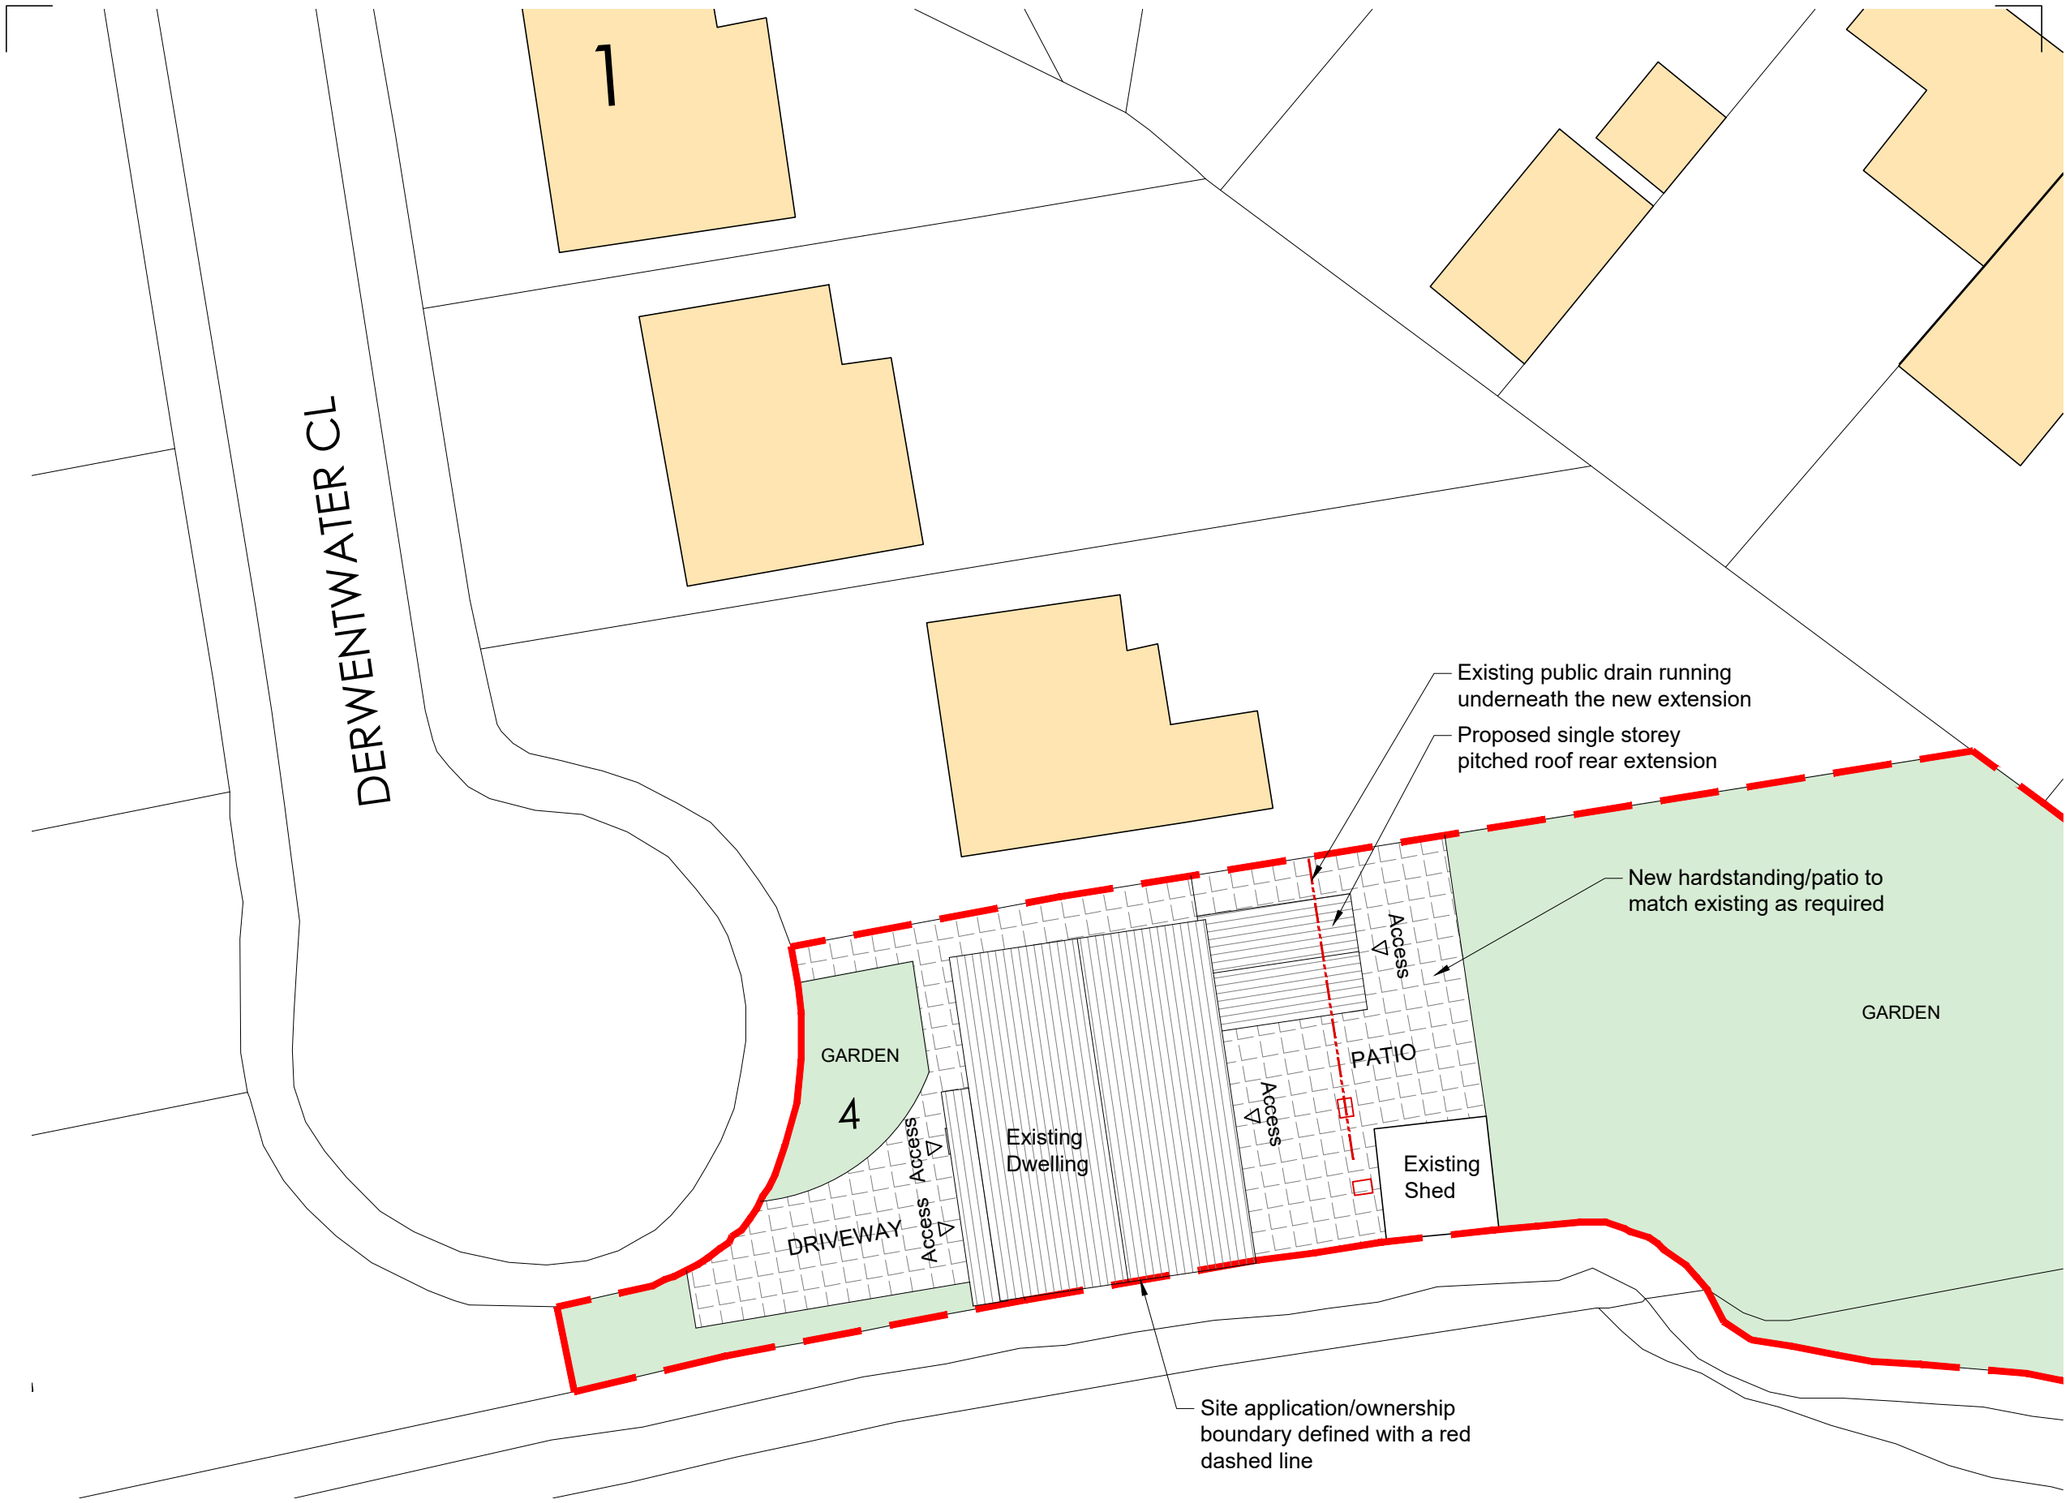

0m 5 10 15 20

△ PROPOSED SITE PLAN @ 1:200

FOX-AD

DRAWING MAYBE SCALED FOR PLANNING PURPOSES ONLY!
ANY DISCREPANCIES TO BE DRAWN TO THE ATTENTION OF FOX-AD LTD
© FOX ARCHITECTURAL DESIGN LTD

This drawing cannot be used for construction

Rev.	Date	Description

Client:
CAROLINE BARROW

Project:
4 DERWENTWATER CLOSE - MILLOM

Title:
PROPOSED SITE PLAN

Scale:
1:200@A3

Date:
APRIL 2026

Status:
PLANNING

Drawing Reference:
26-18-P-01

Revision:
-