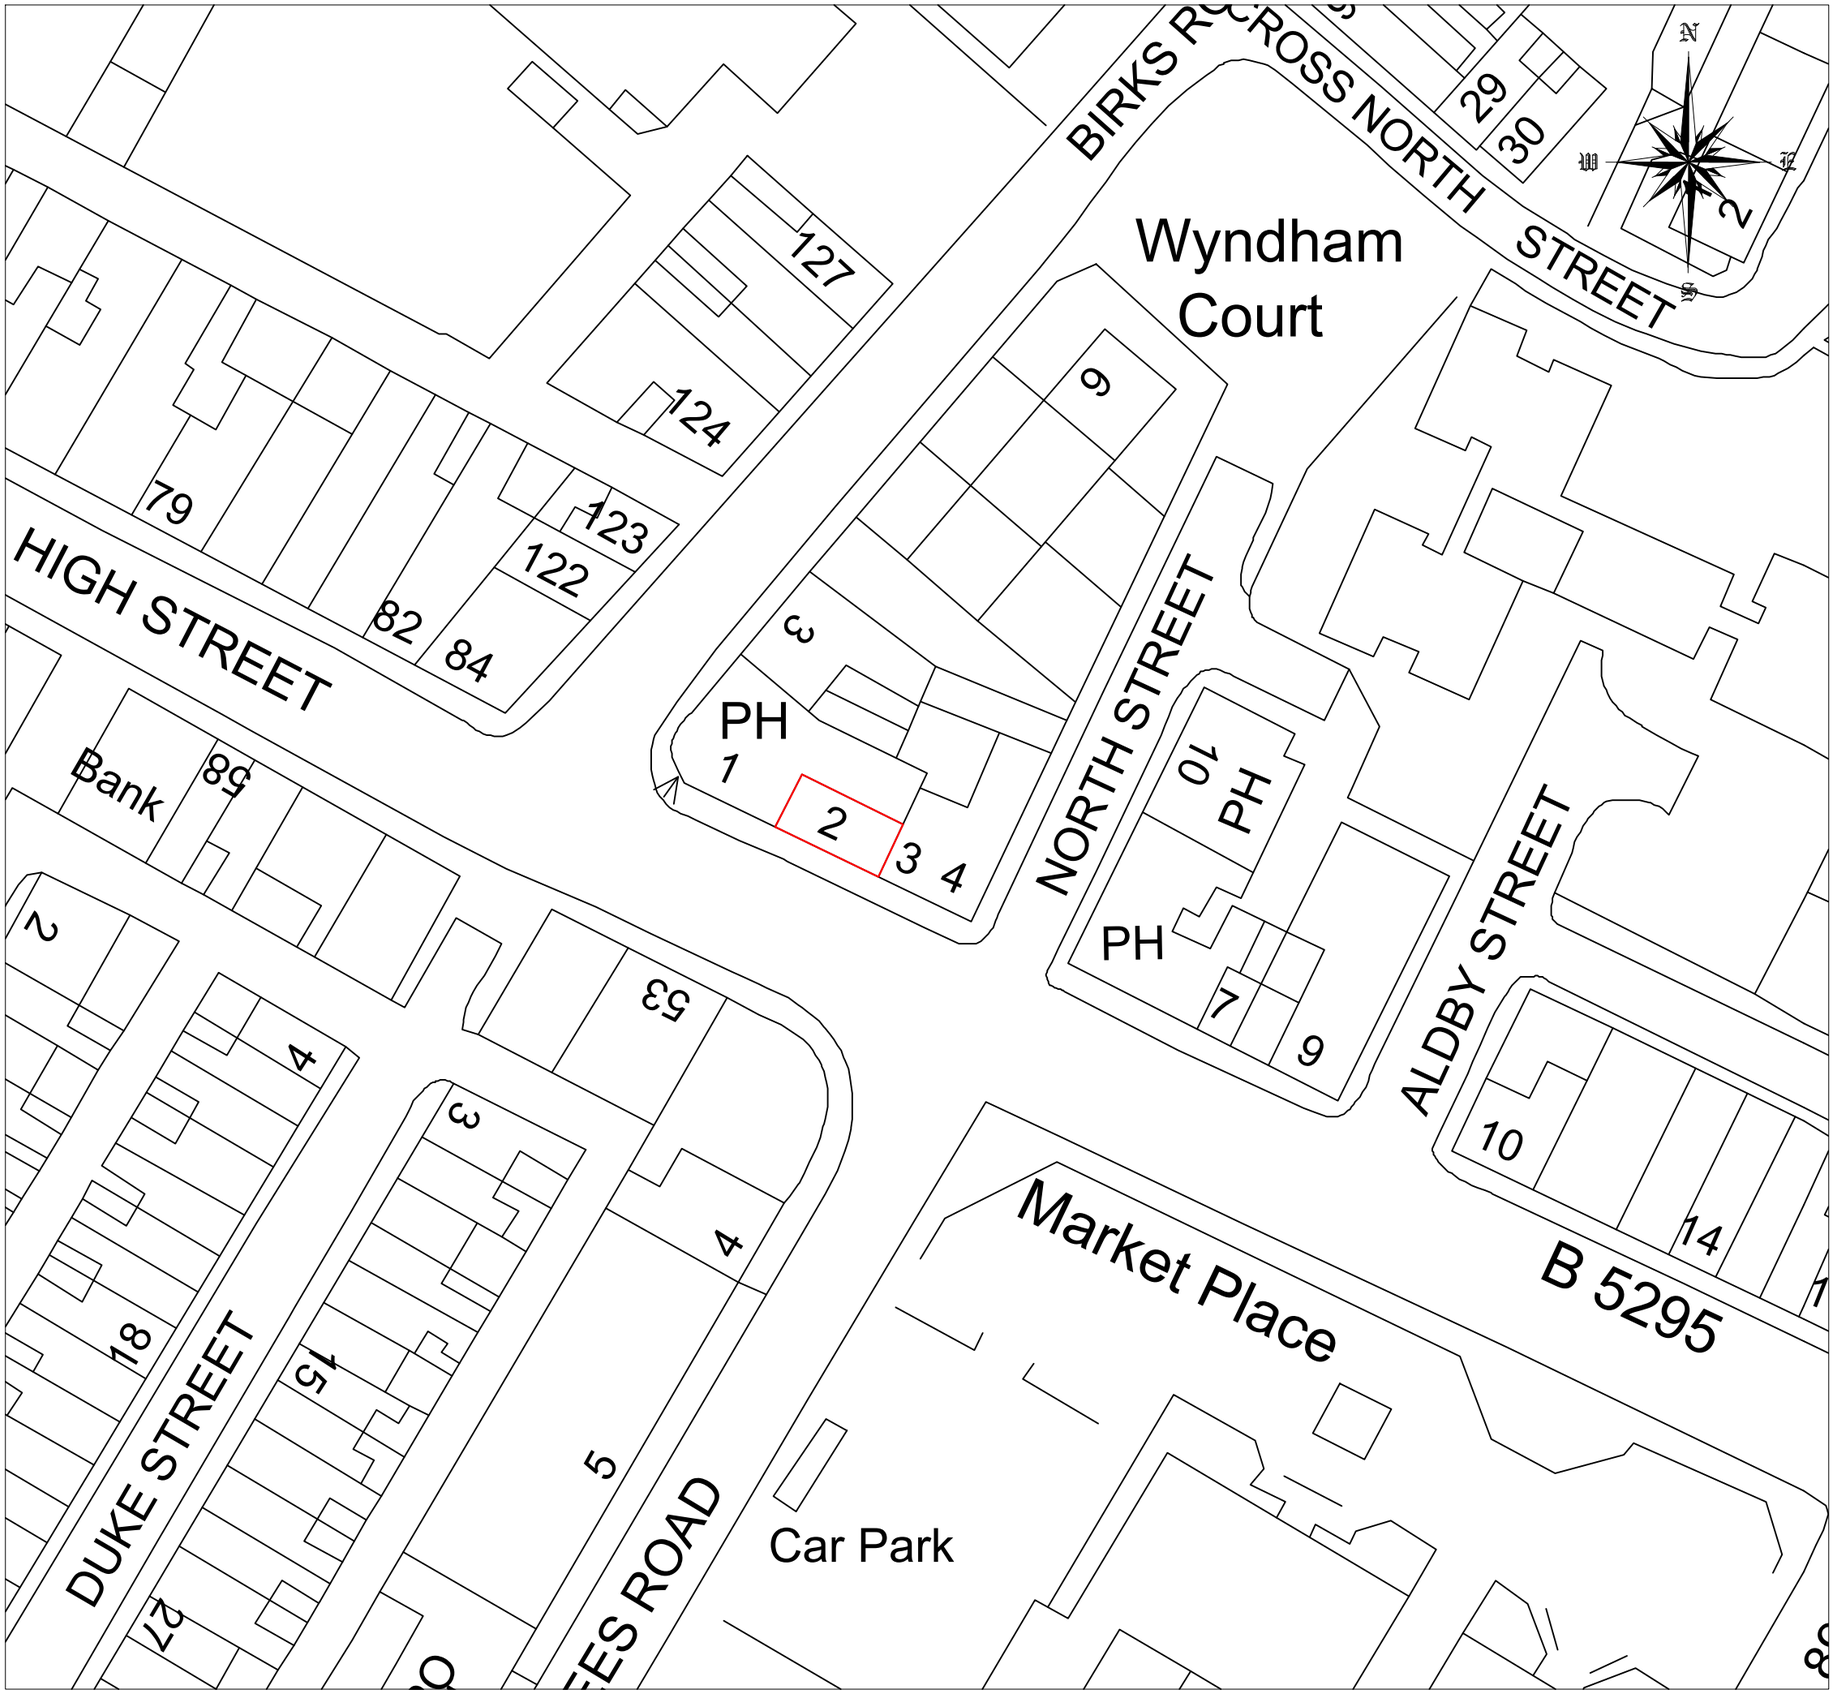

Block Plan 1/500

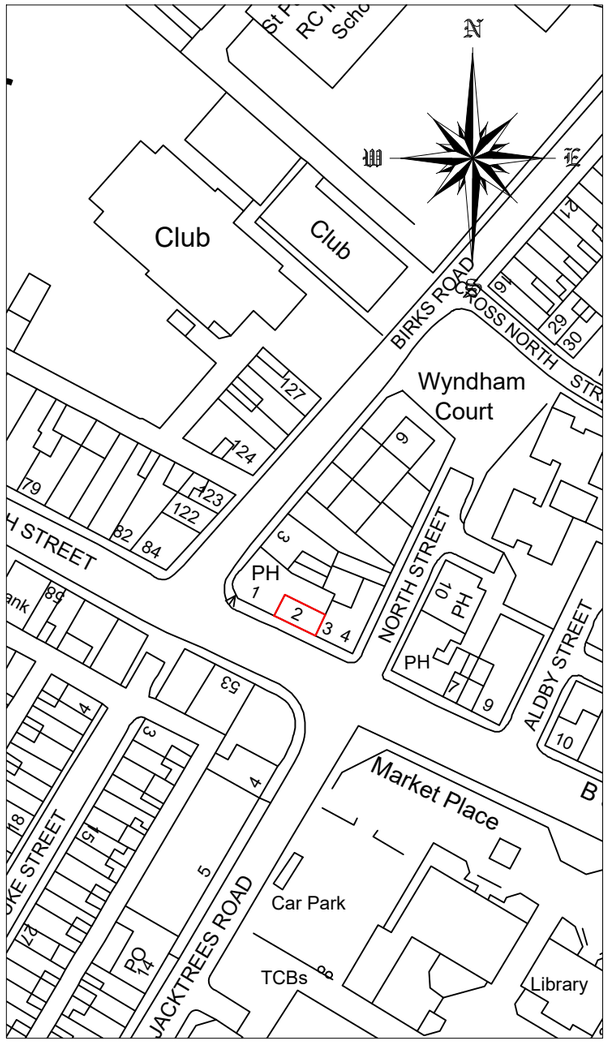

Site Plan 1/1250

Site Boundary

Address	**2 High Street, Cleator Moor, Cumbria CA25 5AB**		
Project	**Proposed Redevelopment Existing Site & Proposed Block Plan**		
Ref	**2HS-LV-001**	**Rev**	**-**
Scale	**1/500-1250**	**Date**	**June 2026**
Client	**Mr L.Vine**		**Paper Size A3**