REFERENCE DRAWINGS:

3138539	SITE PLAN	3138542	ELEVATIONS
3138540	TOPOGRAPHICAL SURVEY	3138544	GROUND FLOOR PLAN
3138541	ROOF PLAN	3138545	FIRST FLOOR PLAN

LEGEND:

TOU	TOP OF UNIT
CL	CEILING LEVEL
SCL	SUSPENDED CEILING LEVEL
FFL	FINISHED FLOOR LEVEL
TOF	TOP OF FOUNDATION
GL	GROUND LEVEL
TOC	TOP OF CONCRETE
FL	FOUNDATION LEVEL

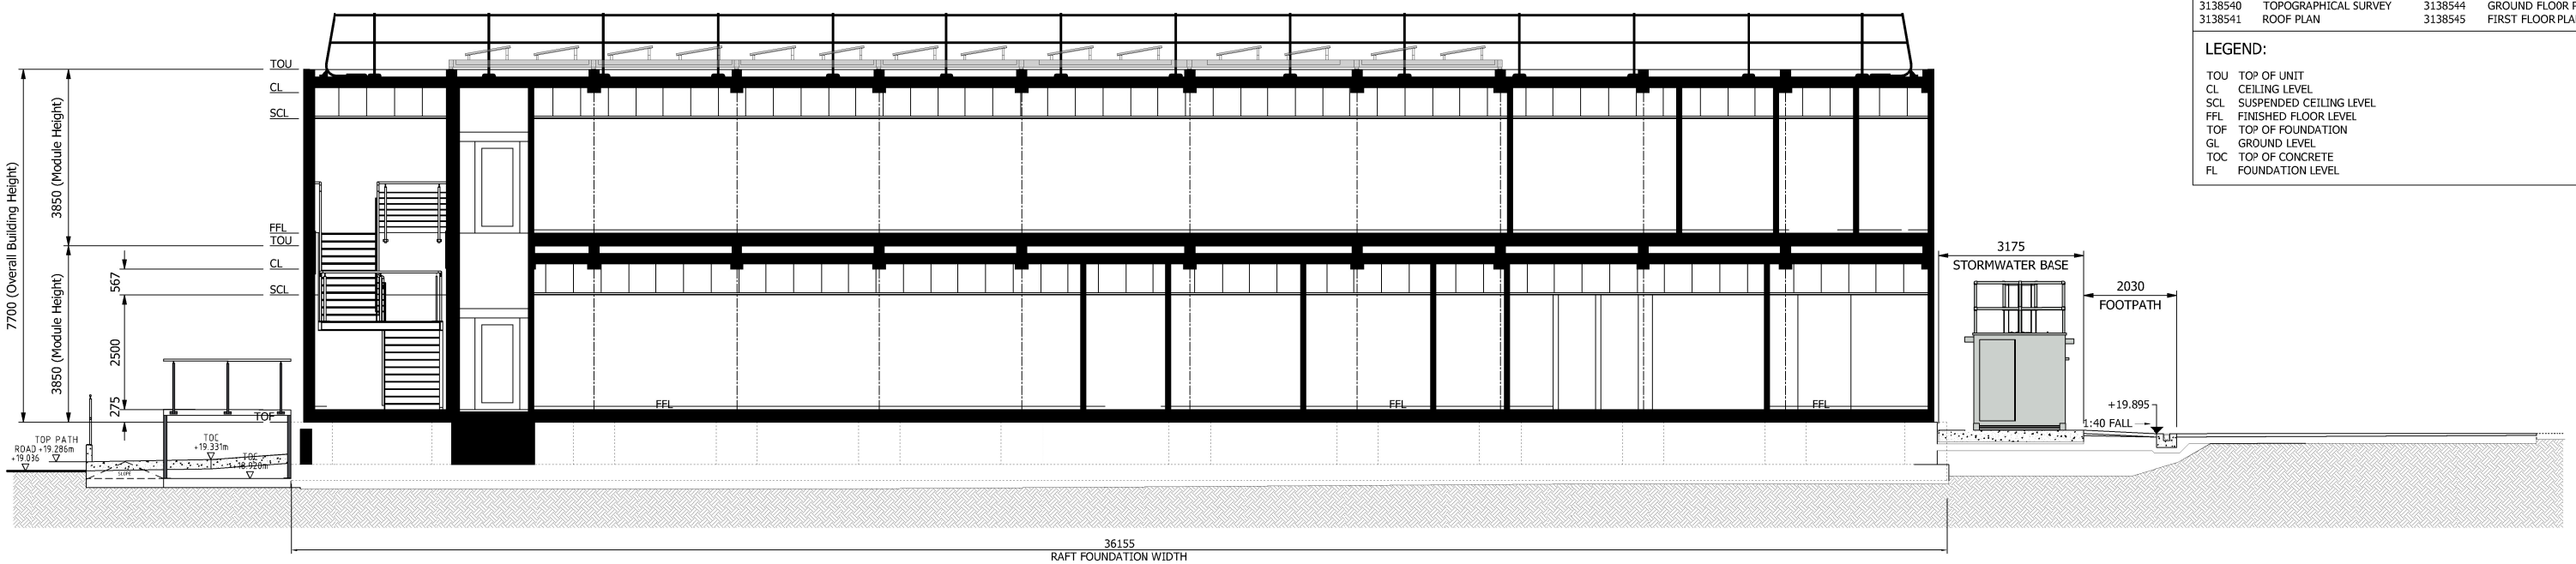

SECTION S1

SCALE 1:50

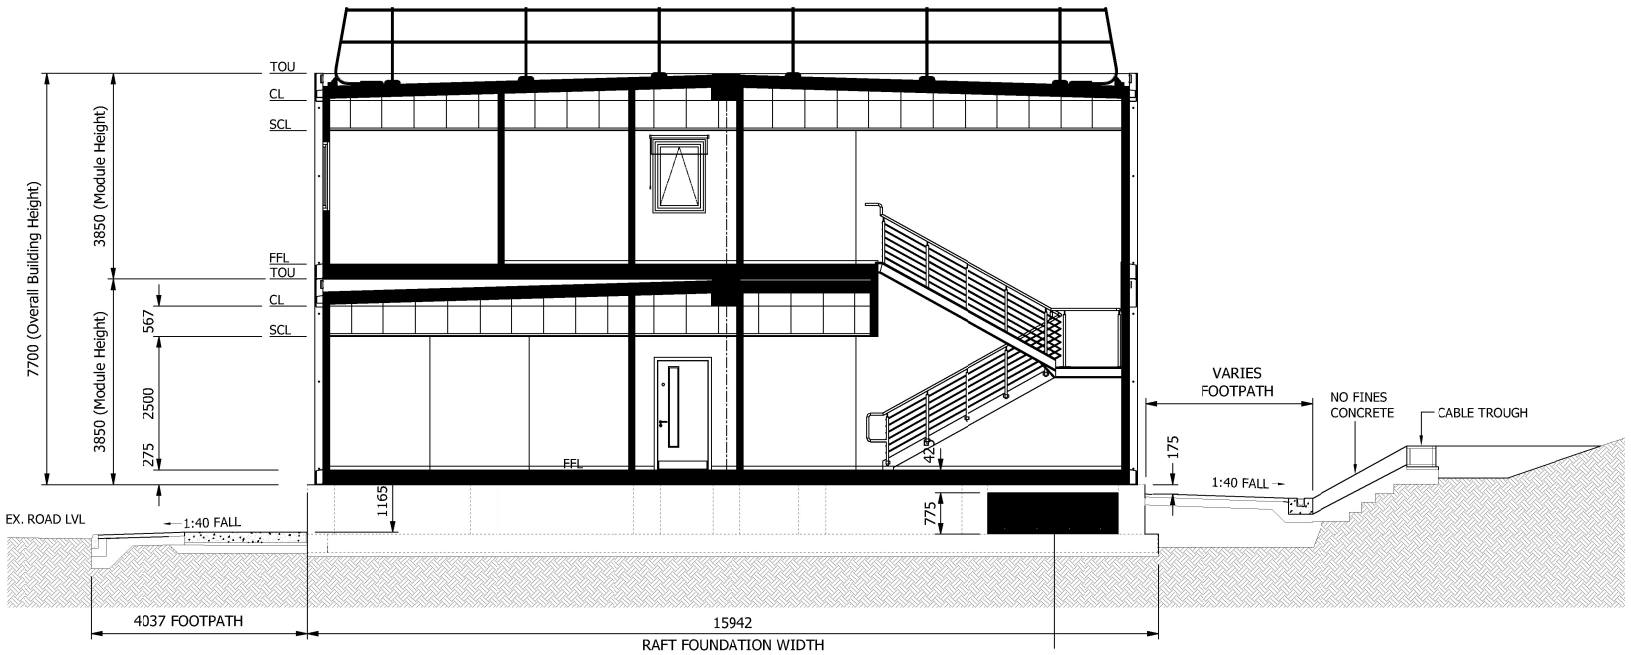

SECTION S2

SCALE 1:50

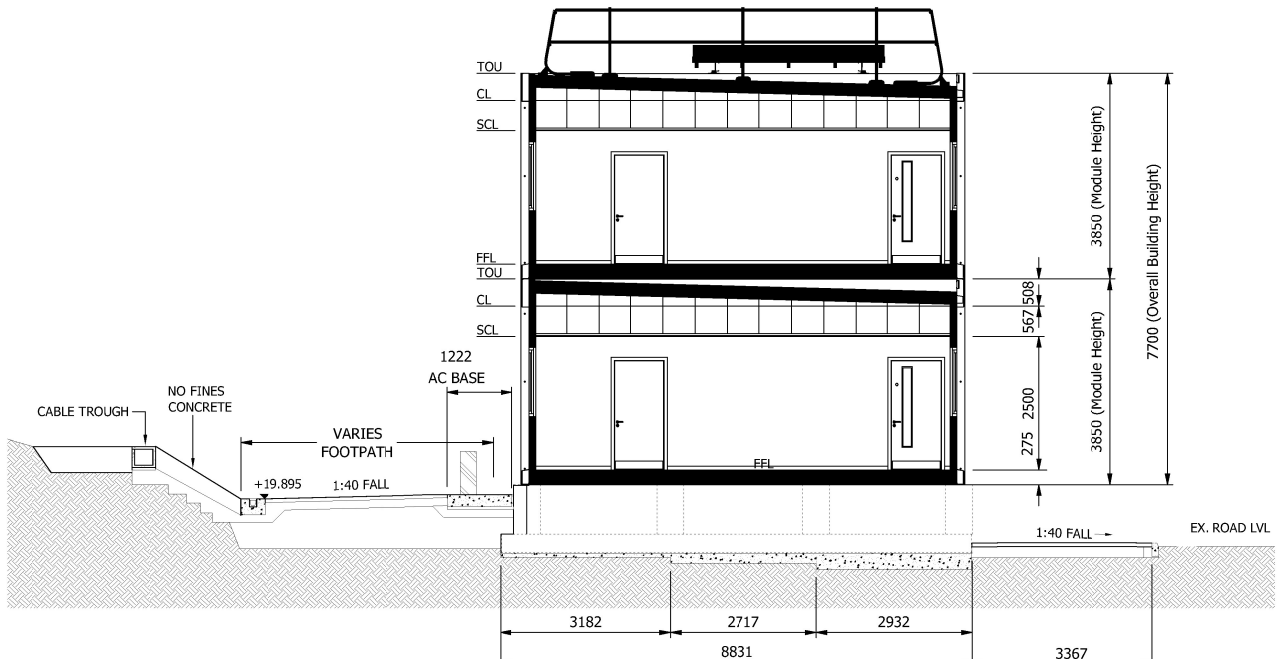

SECTION S3

SCALE 1:50

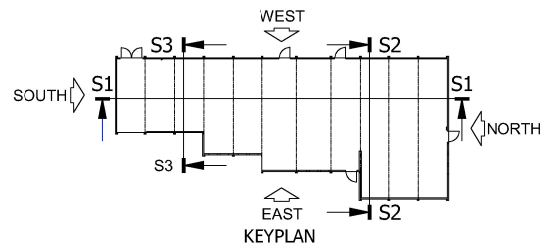

KEYPLAN

Scale Bar 1:50

0m 1m 2m 3m 4m 5m

Mod.	Date:	Mod. C	Date: 08.12.2023	Mod. B	Date: 30.11.2023	Mod. A	Date: 14.11.2023
		ISSUED FOR PLANNING APPROVAL		ISSUED FOR PLANNING APPROVAL		ISSUED FOR PLANNING APPROVAL	

	Drawn	Checked	Lvl.	Approved	Drawn	Checked	Lvl.	Approved	Drawn	Checked	Lvl.	Approved	Drawn	Checked	Lvl.	Approved
Name																
Signature																

Security Class

Copyright NDA 2023, this document contains proprietary information for use in association with the Sellafield M&O contract. Permission to copy, or use the information for any other purpose, should be sought from the Intellectual Property Manager, Sellafield Ltd.

Project No.	35/10512
Building No.	–
Site/Location	SELLAFIELD
Department	CS&A
Discipline/Type	C02
Designer	–
Scale	1:100
Contract No.	N/A
Drawing/CM Category	GEN

Sellafield Ltd
Hinton House, Birchwood Park Avenue
Risley, Warrington
WA3 6GR

System No.	–	Clients Drg. No.	–
Plant Area	–	Clients Proj. No.	–
Plant Title	–		
Plant Item No.	–		

SEAP BUILDING, CALDER
WELFARE AND OFFICE ACCOMODATION
GENERAL SECTIONS

Drg. No. 0 BE 3138543

Mod. C

Security Class