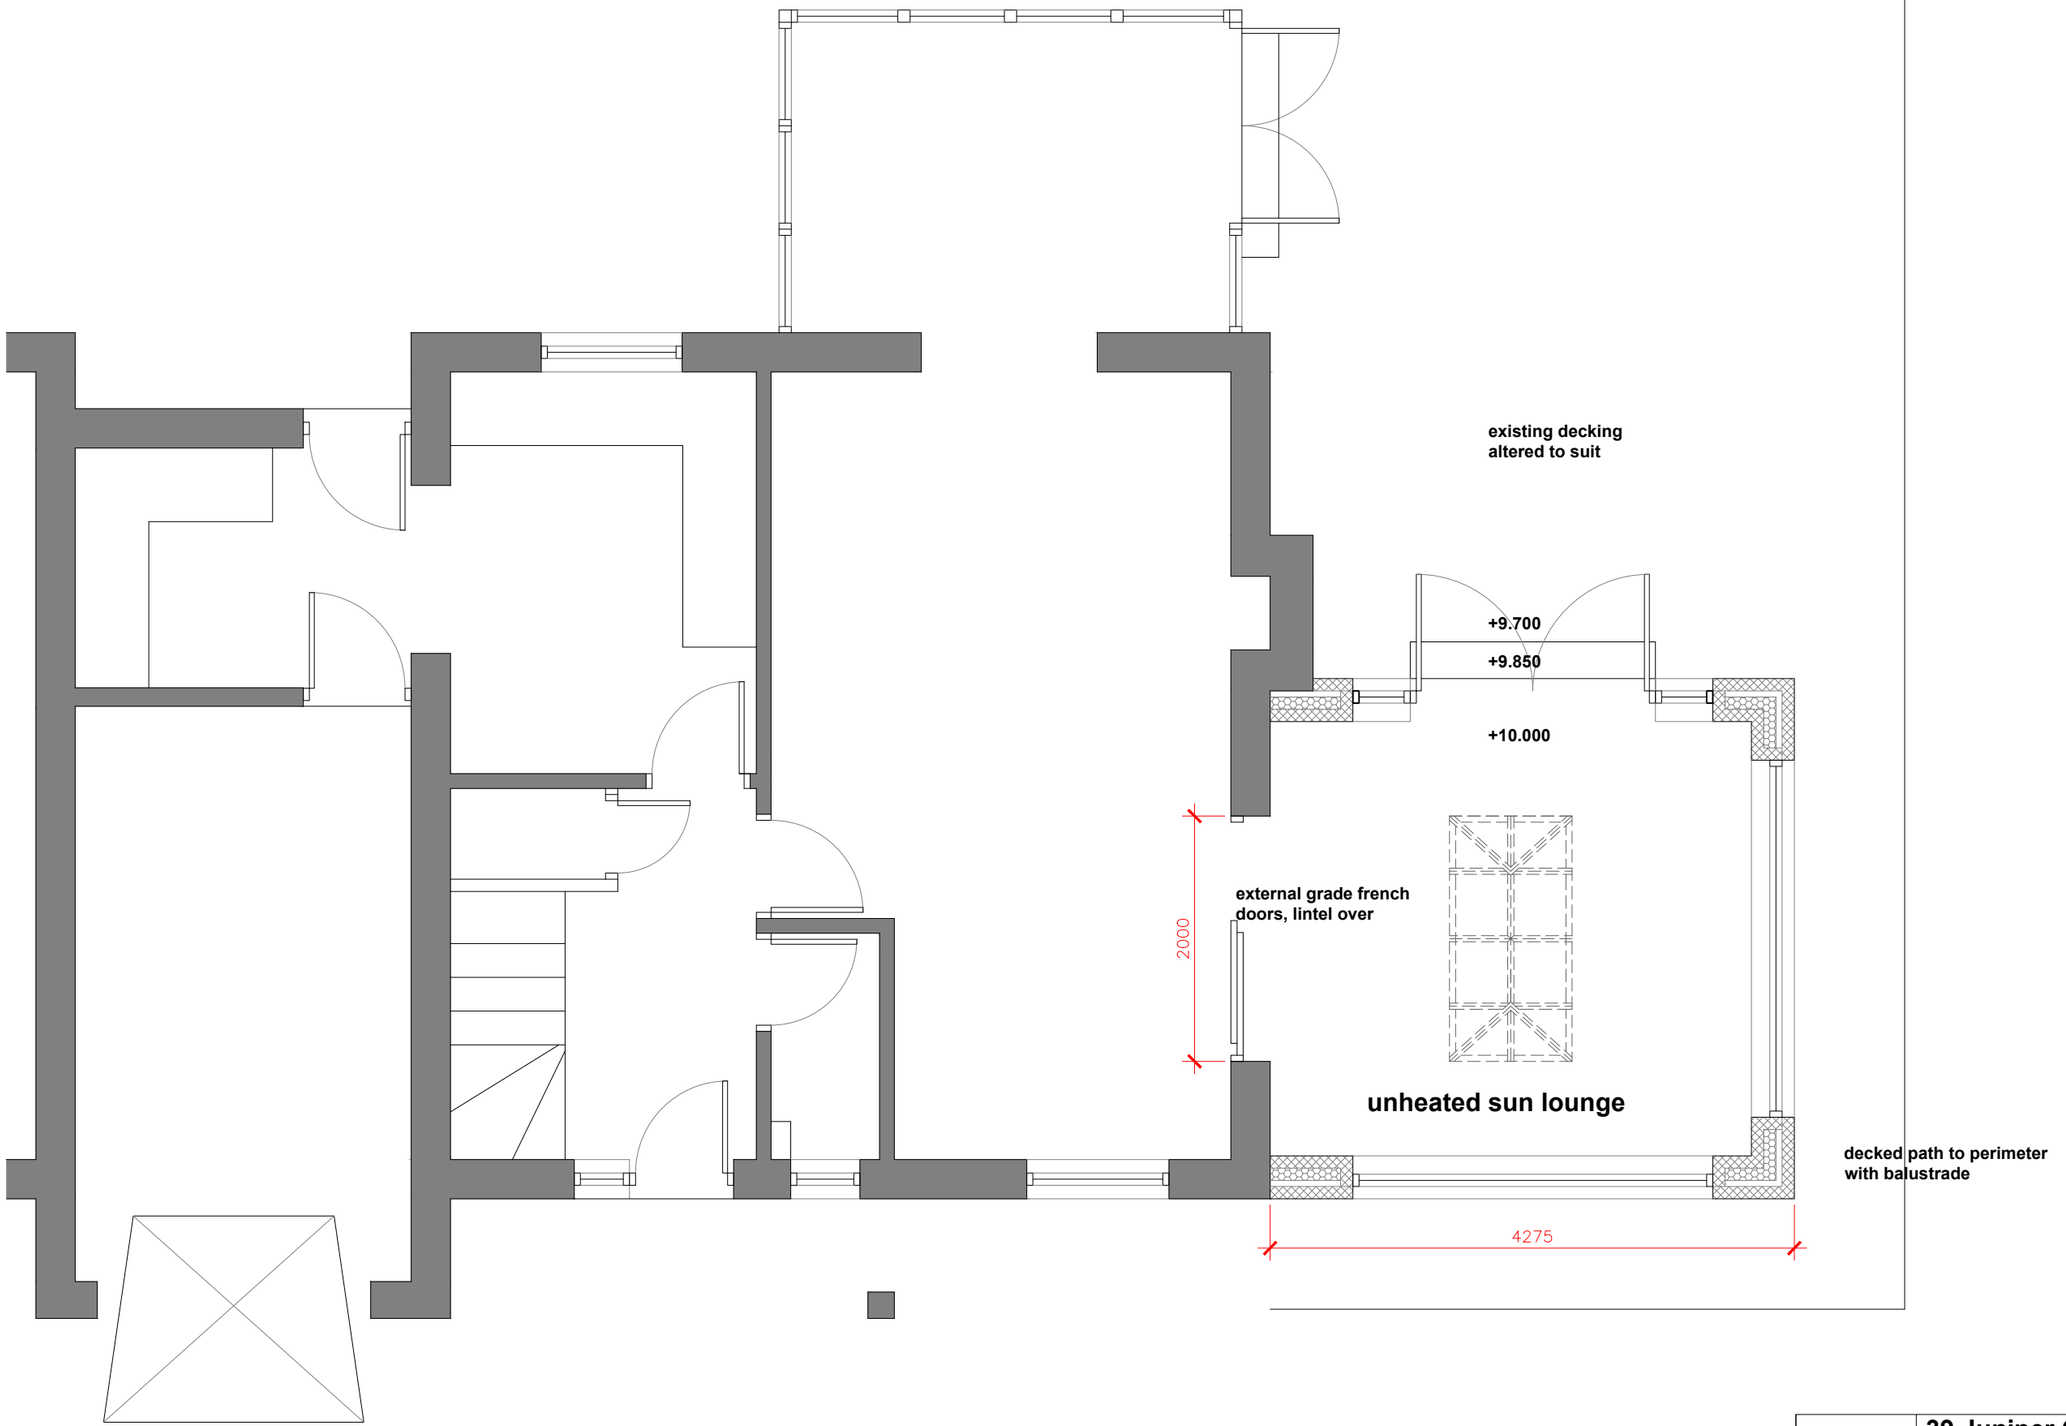

Address	39 Juniper Grove, Whitehaven CA28 6SL		
Project	Proposed Single Storey Extension Proposed Floor Plan		
Ref	39JG-SR-004	Rev	A
Scale	1/50	Date	June 2025
Client	Mr & Mrs		Paper Size A3