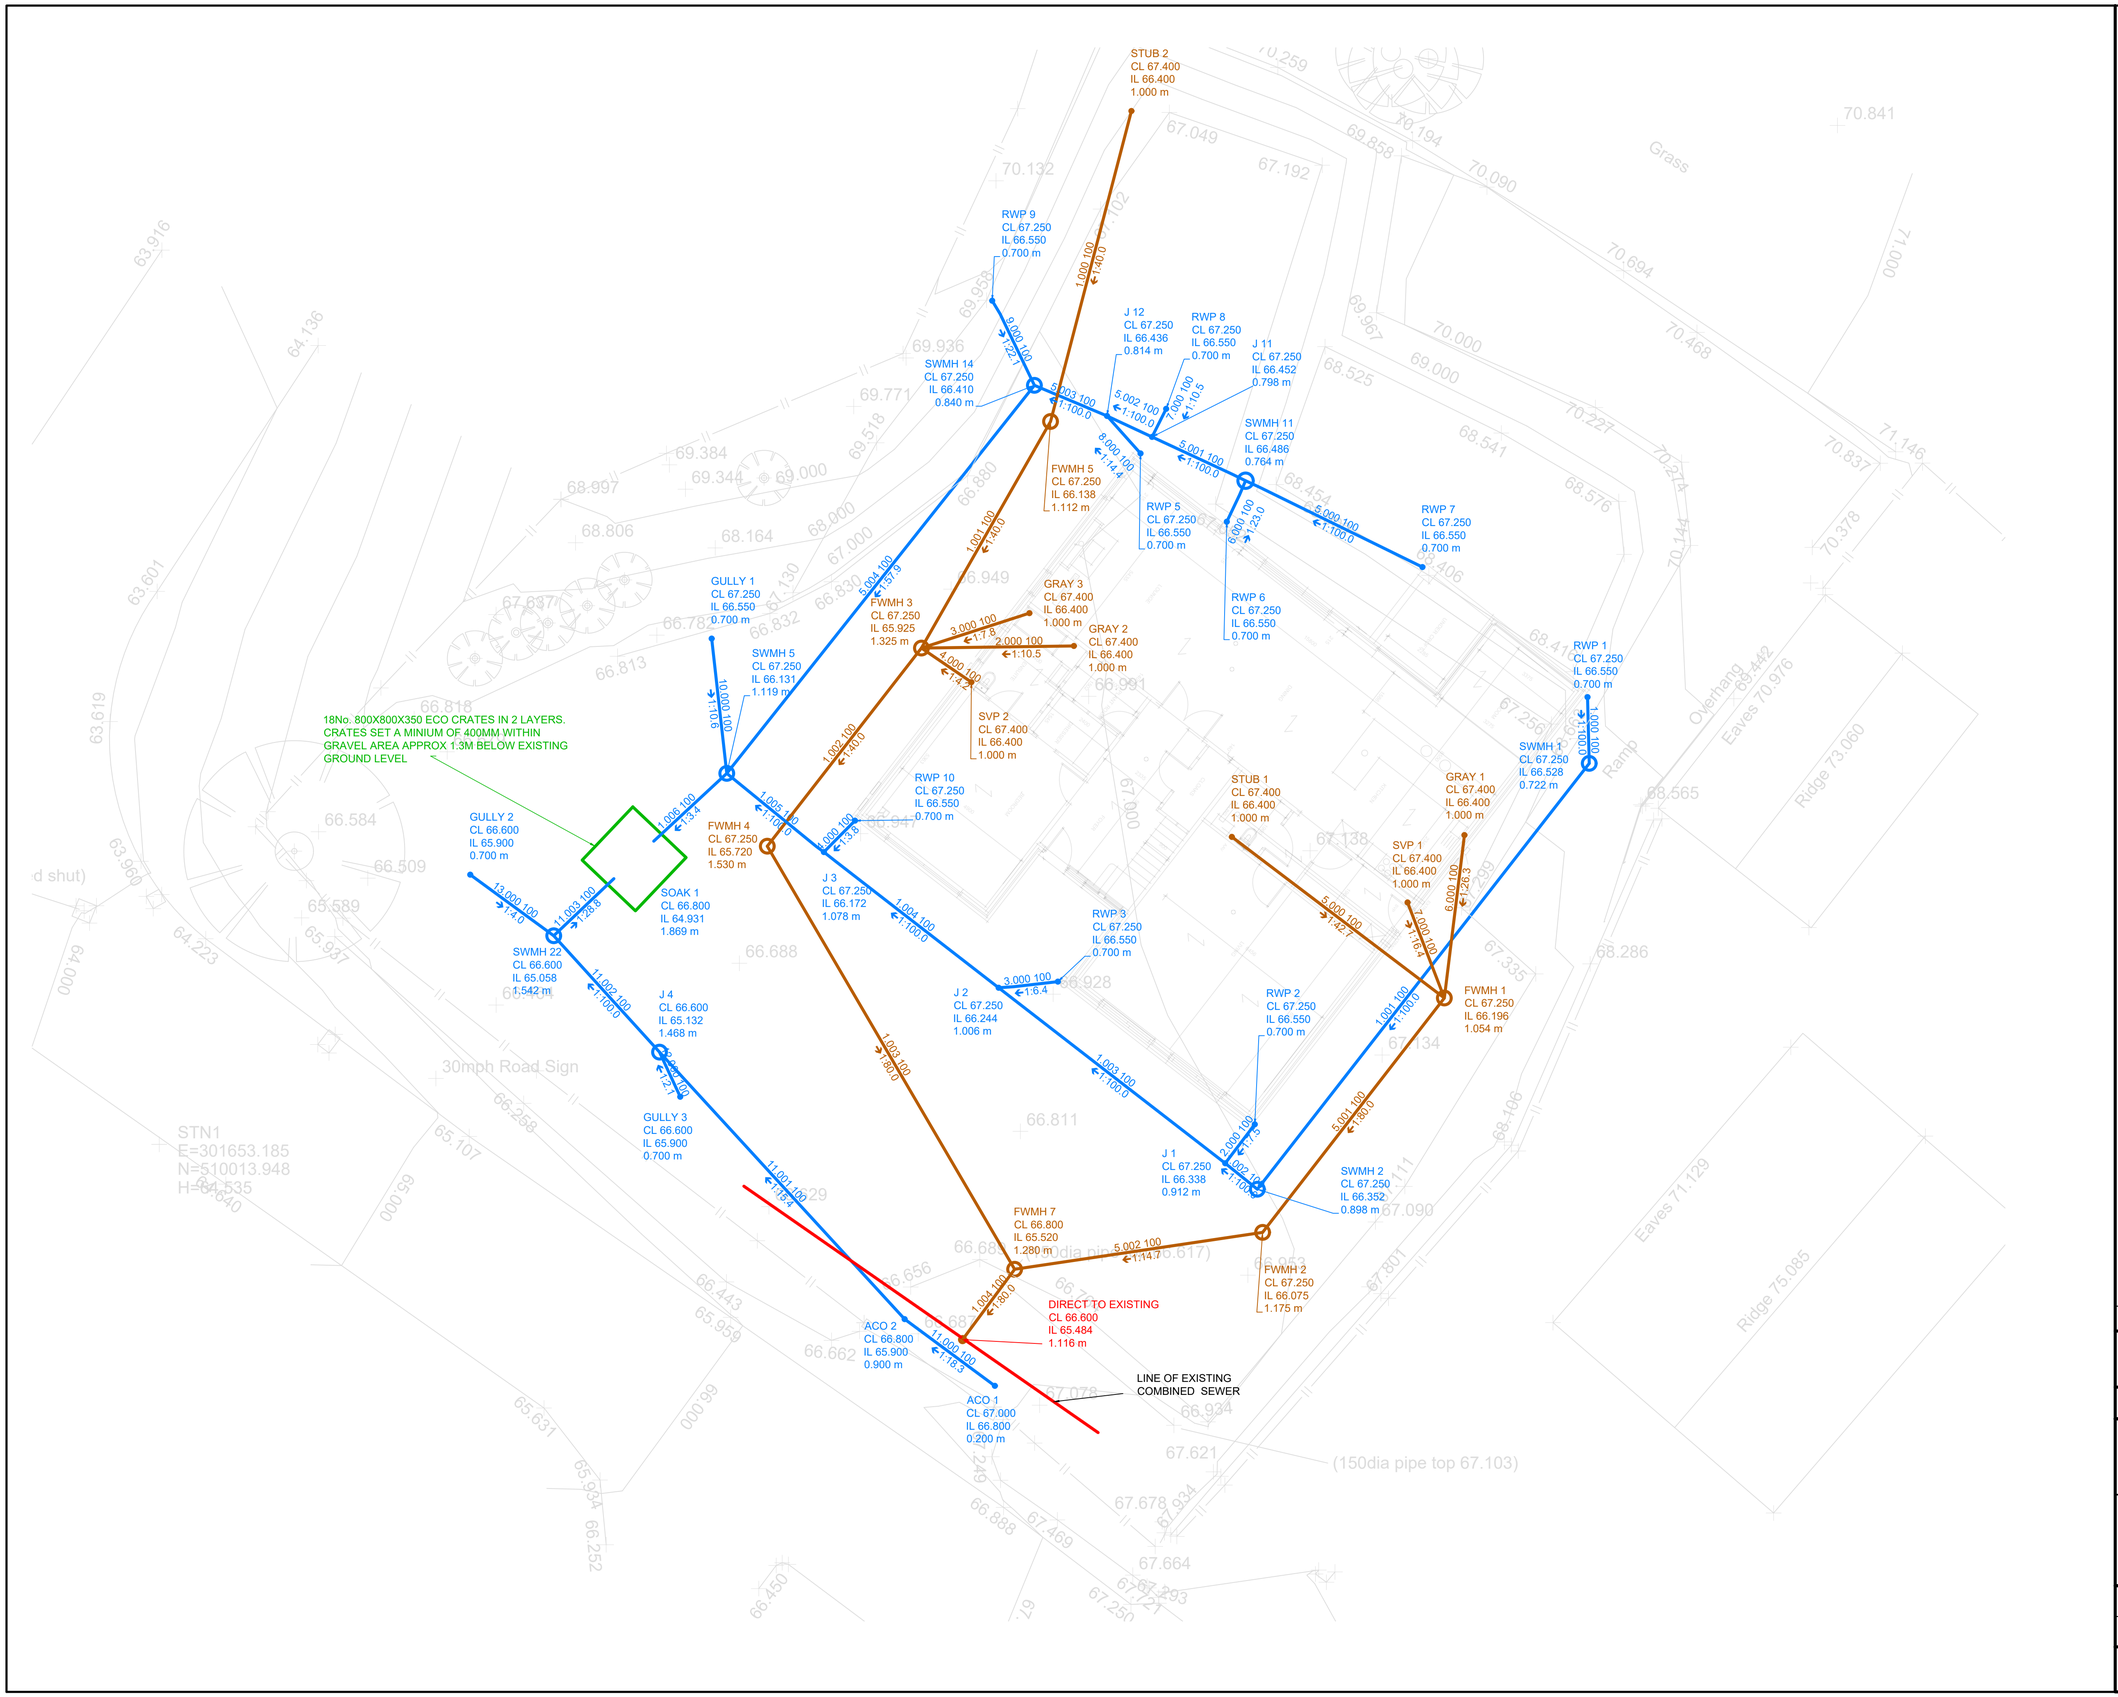

LEGEND

SURFACE WATER DRAINAGE

FOUL DRAINAGE

Rev.	Date	Description	By	Chk'd	App'd
03	26-11-24	FWMH 6 REMOVED, FWMH 5 MOVED GARAGE CONNECTED TO FOUL	PE	MTY	MTY
02	11-11-24	FWMH 5 & FWMH 6 ADDED CONNECTION TO EXISTING AMMENDED	PE	MTY	MTY
01	21-10-24	FIRST ISSUE	PE	MTY	MTY

The Drainage Designers

90 Coronation Street, Sunderland, SR1 2HE

Drawing Status: FOR CONSTRUCTION

Suitability: C4

Project Title

NEW DWELLING ADJACENT TO
21 SCURGILL TERRACE, EGREMONT

Drawing Title

PROPOSED DRAINAGE LAYOUT

Scale	Designed	Drawn	Checked	Authorised
	PE	PE	MTY	MTY
Original Size	Date	Date	Date	Date
A1	26-11-24	26-11-24	26-11-24	26-11-24

Drawing Number: 5049-DD-XX-XX-DR-D-0001

Revision: 03