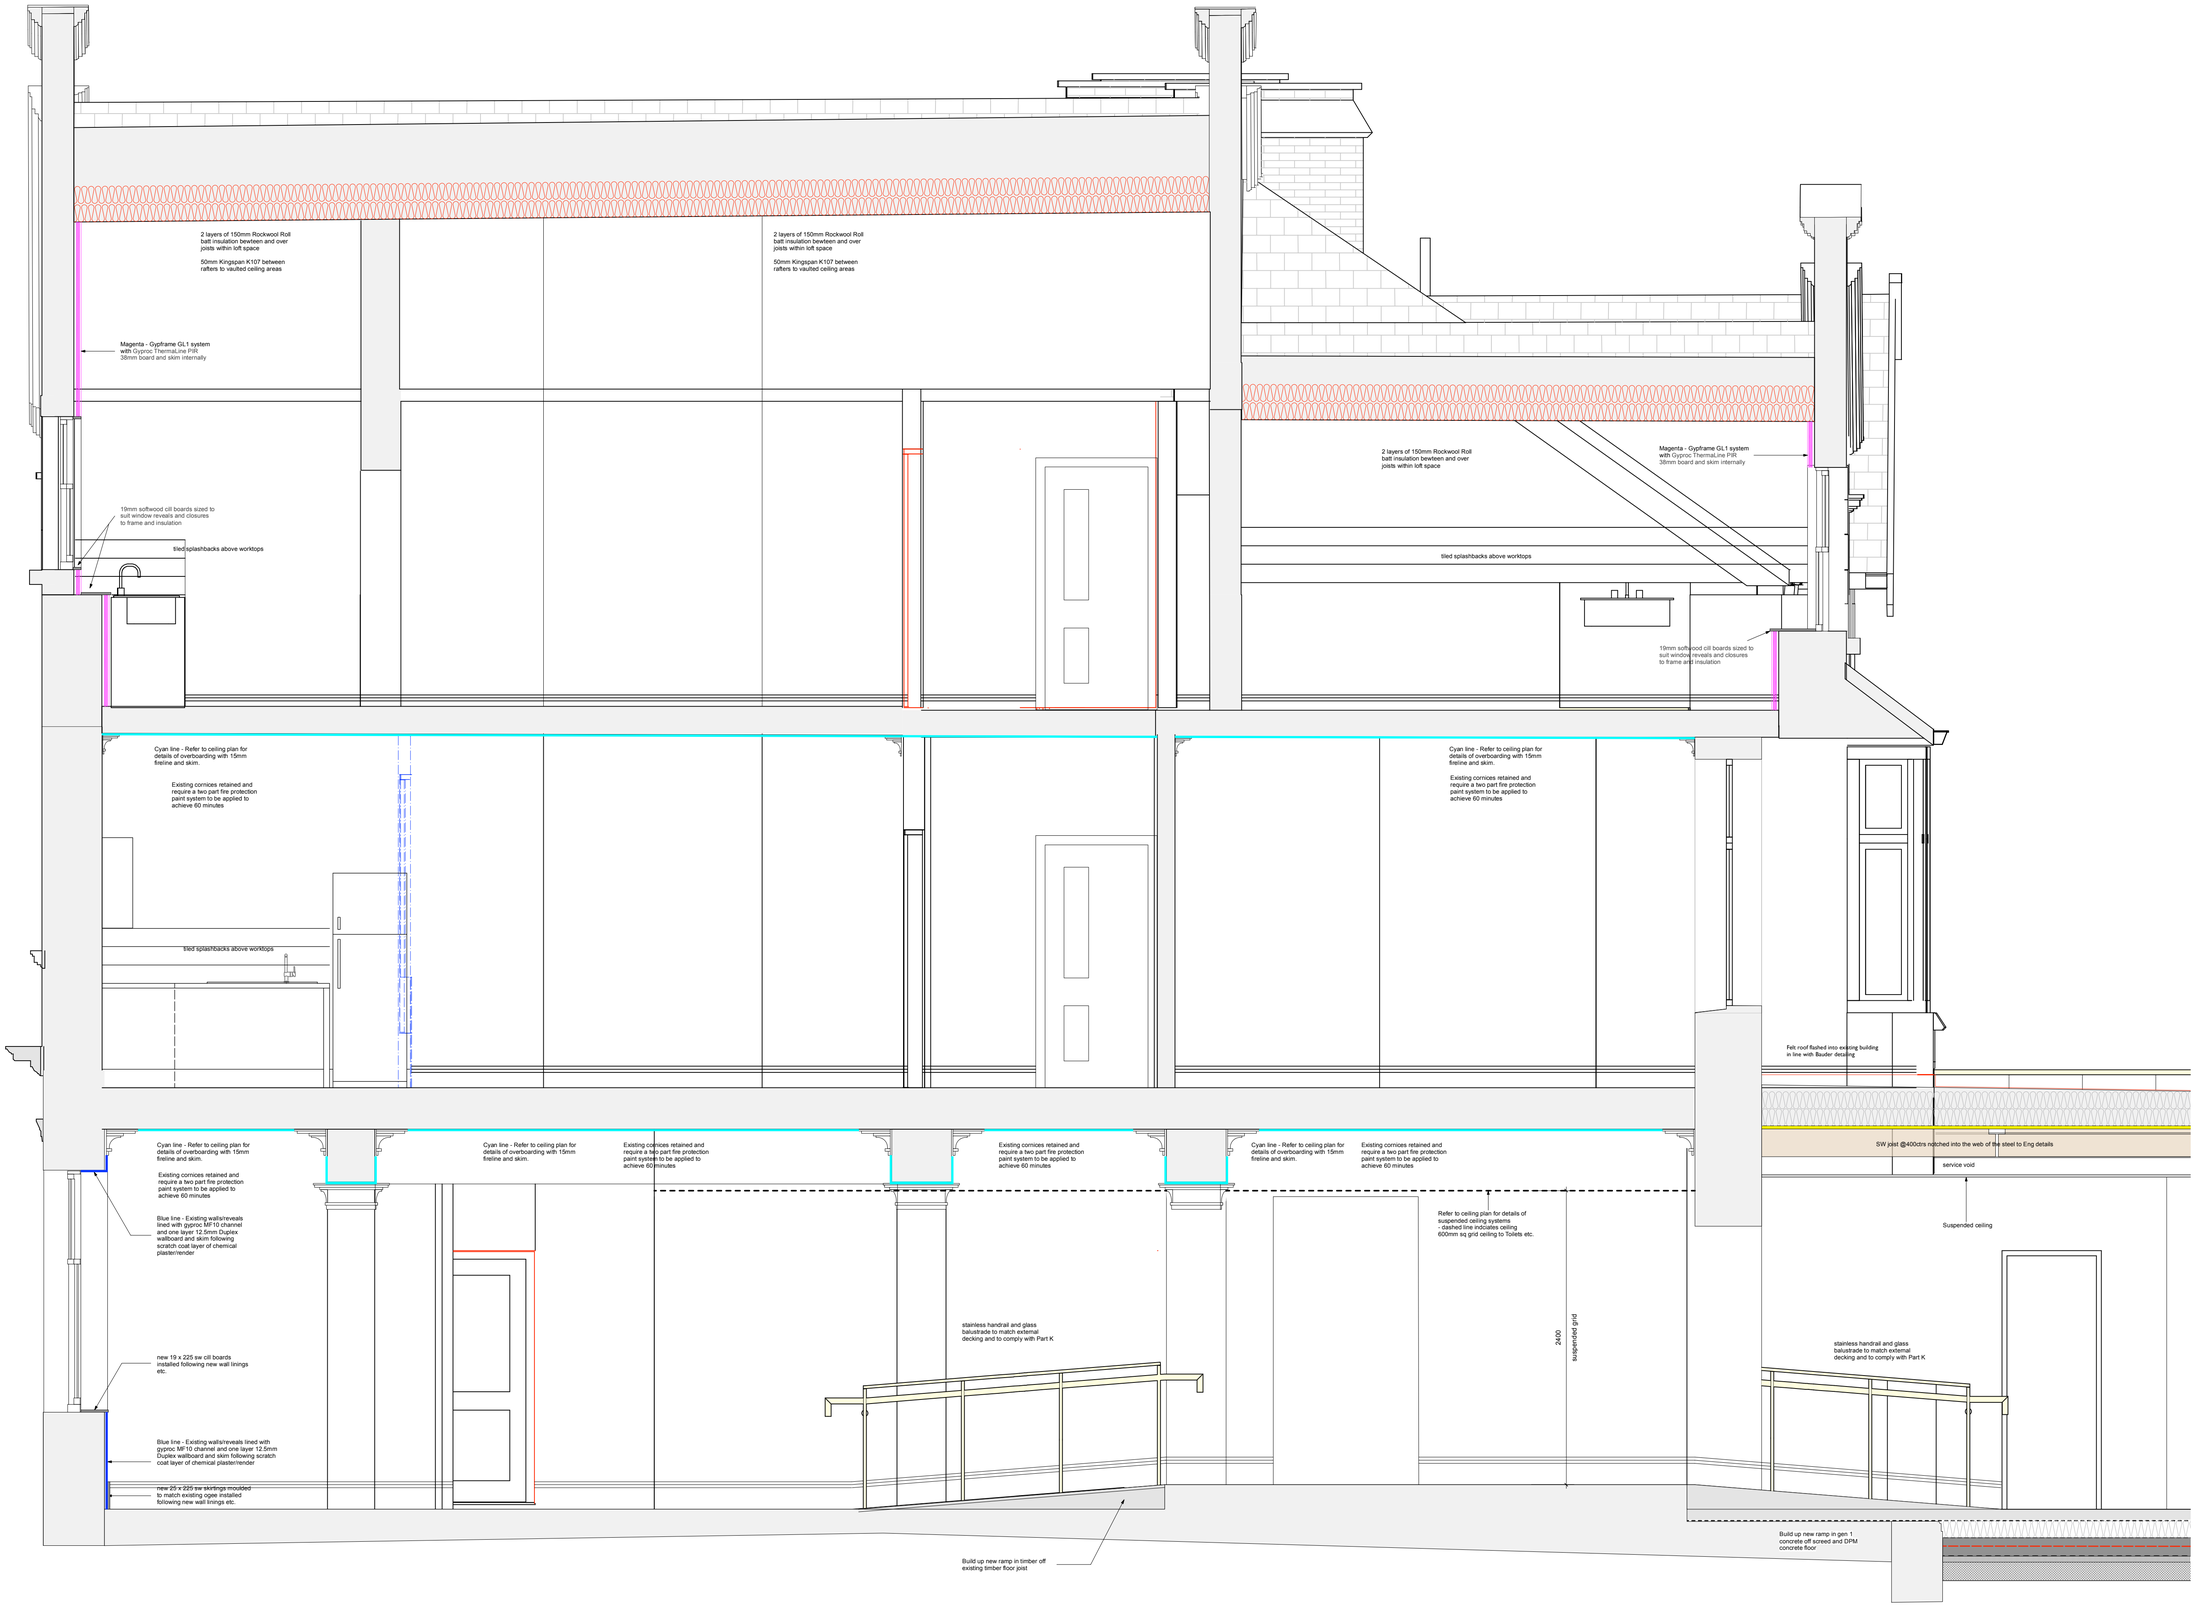

NOTE:
All dimensions to be checked on site.
All dimensions in millimetres unless stated otherwise.

Rev:	Date:	Comments:	By:

Client:

Cumberland Council
Millom Arts and Enterprise Hub

DAY CUMMINS LIMITED

Architects & Surveyors
Lakeland Business Park
Cockermouth Cumbria CA13 0QT
Tel: 01900 820700
Fax: 01900 820701
email: dc@day-cummins.co.uk
www.day-cummins.co.uk

Project:
Extension and Refurbishment of the
Former Bank, 5 St George's Road Millom LA18 4JA

Drawing Title:
Proposed Section thro' Existing

Drawn:	Checked:	Signed:
MD	JM	
Scale: 1:25	Date: 10/24	Paper Size: A1

ALL DIMENSIONS TO BE CHECKED ON SITE
FIGURED DIMENSIONS TO BE TAKEN IN PREFERENCE TO SCALED DIMENSIONS
THIS DRAWING IS COPYRIGHT
© CROWN COPYRIGHT. OS LICENCE - AC0000805454

Project No:	Drawing No:	Rev:
6027	12	-