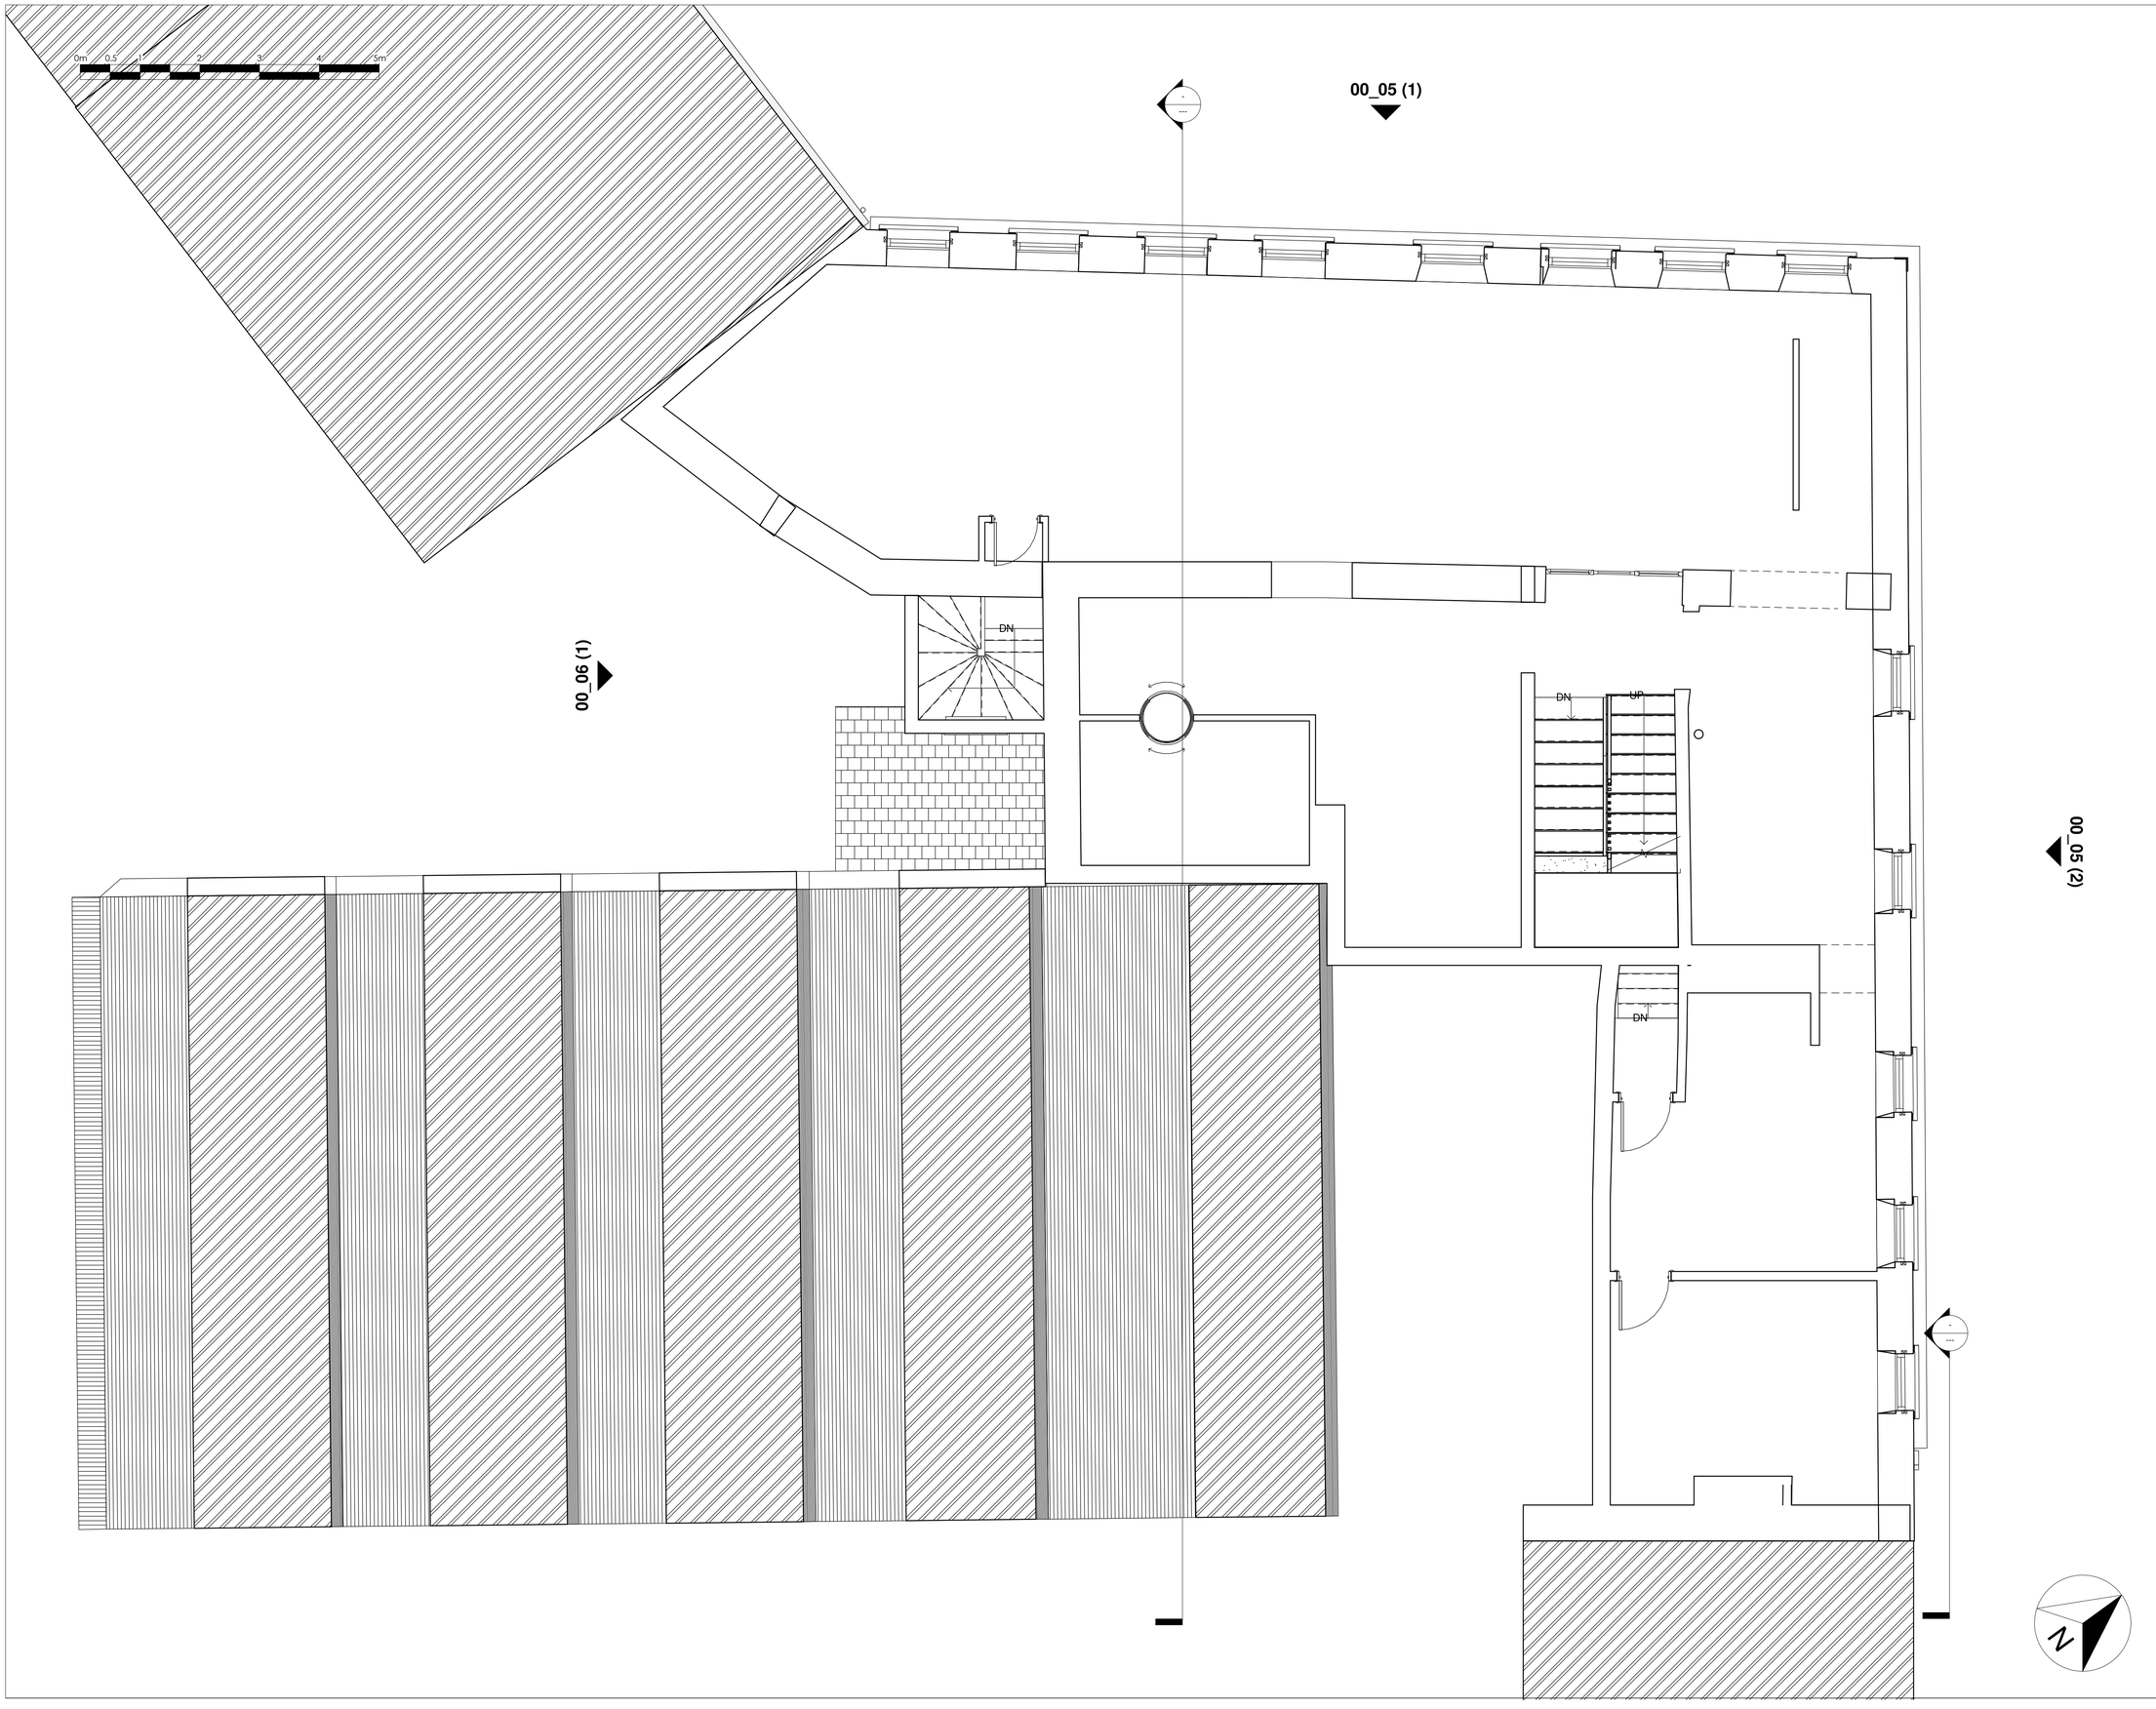

Revisions:

: ALL INFORMATION REMAINS COPYRIGHT OF PH PARTNERSHIP :

: DO NOT SCALE - ALL DIMENSIONS TO BE VERIFIED ON SITE :

PH Partnership

10 Lumley Court, Chester-Le-Street, Co. Durham, DH2 1AN
Tel: 0191 4109838 Email:Author @phparchitects.co.uk
Fax: 0191 4100537 Web: www.phparchitects.co.uk

Client
WHITEHAVEN TOWN COUNCIL

Project
Whitehaven Town Council - Refurbishment of offices

Address
148 Queen Street, Whitehaven, Cumbria, CA28 7AW

Scales		Date
1 : 50	@A1	31/01/2022 15:01:02

Drawing Title
Existing GA - First Floor

Drawing No.
6840 - 00_01

Revision