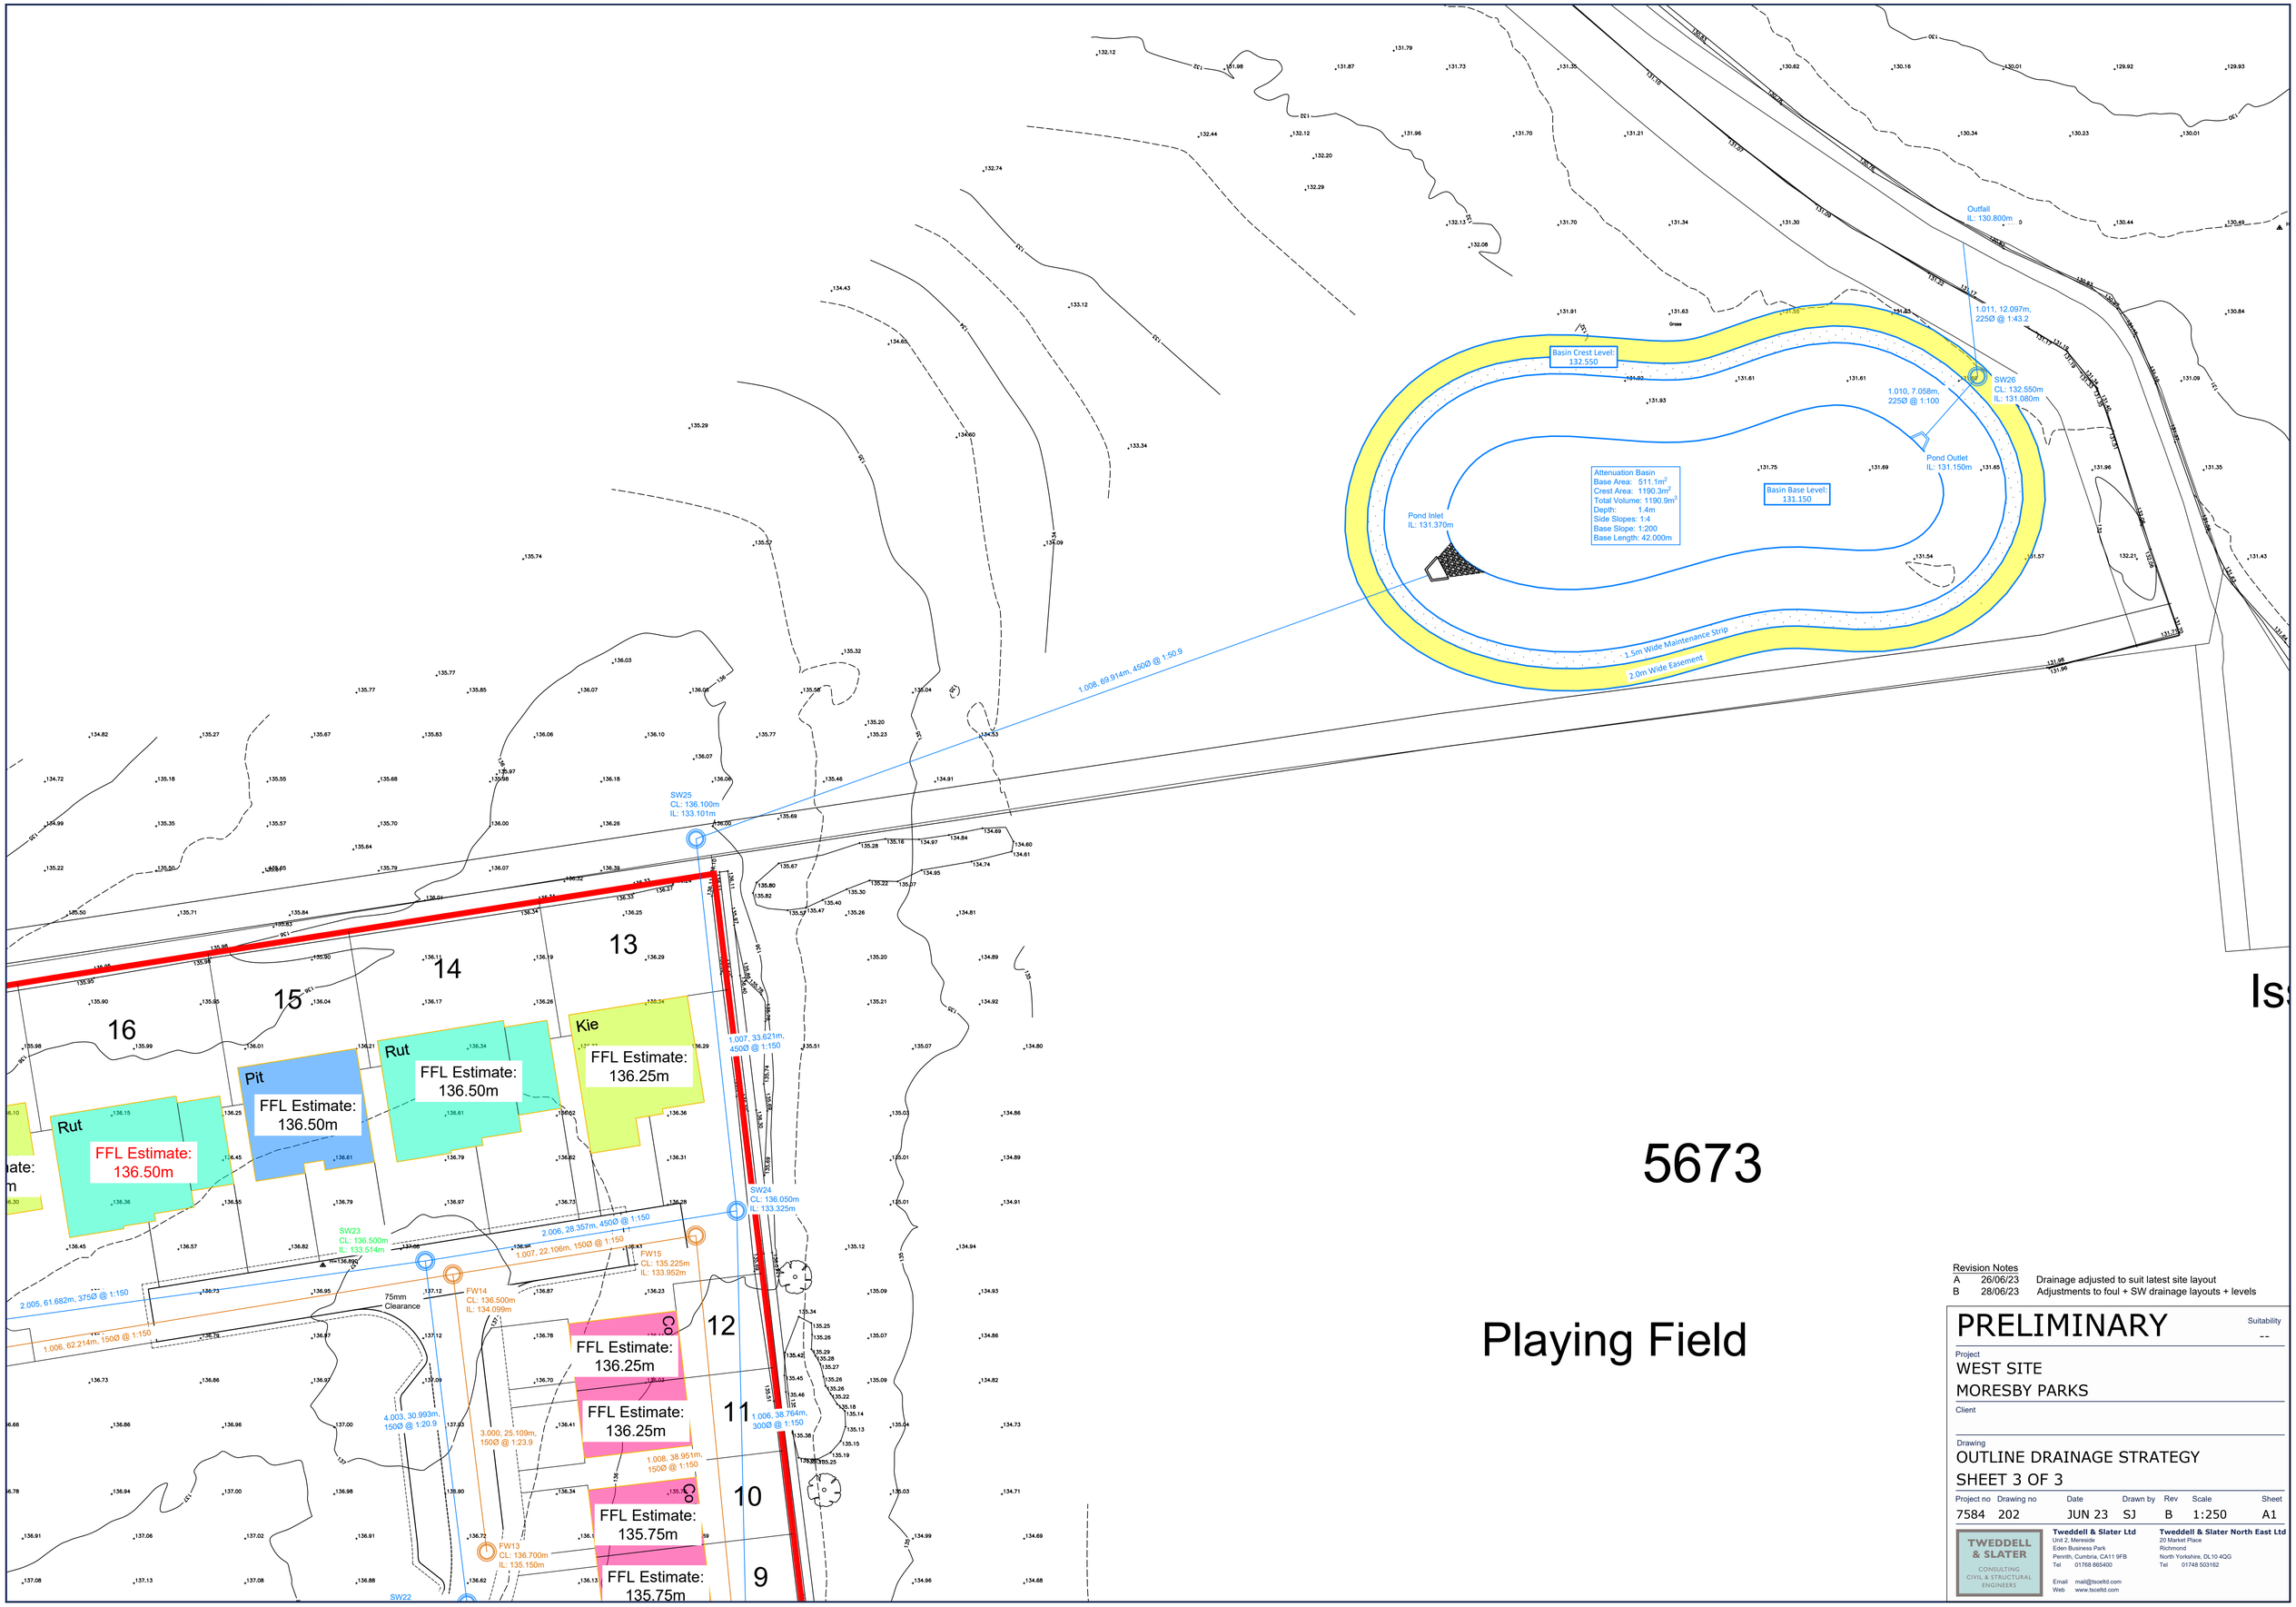

Revision Notes

A	26/06/23	Drainage adjusted to suit latest site layout
B	28/06/23	Adjustments to foul + SW drainage layouts + levels

PRELIMINARY

Suitability
--

Project
WEST SITE
MORESBY PARKS

Client

Drawing
OUTLINE DRAINAGE STRATEGY
SHEET 3 OF 3

Project no	Drawing no	Date	Drawn by	Rev	Scale	Sheet
7584	202	JUN 23	SJ	B	1:250	A1

TWEDDELL & SLATER
CONSULTING CIVIL & STRUCTURAL ENGINEERS

Tweddell & Slater Ltd
Unit 2, Mereside
Eden Business Park
Penrith, Cumbria, CA11 9FB
Tel 01768 865400

Email mail@tscelltd.com
Web www.tscelltd.com

Tweddell & Slater North East Ltd
20 Market Place
Richmond
North Yorkshire, DL10 4QG
Tel 01748 503162