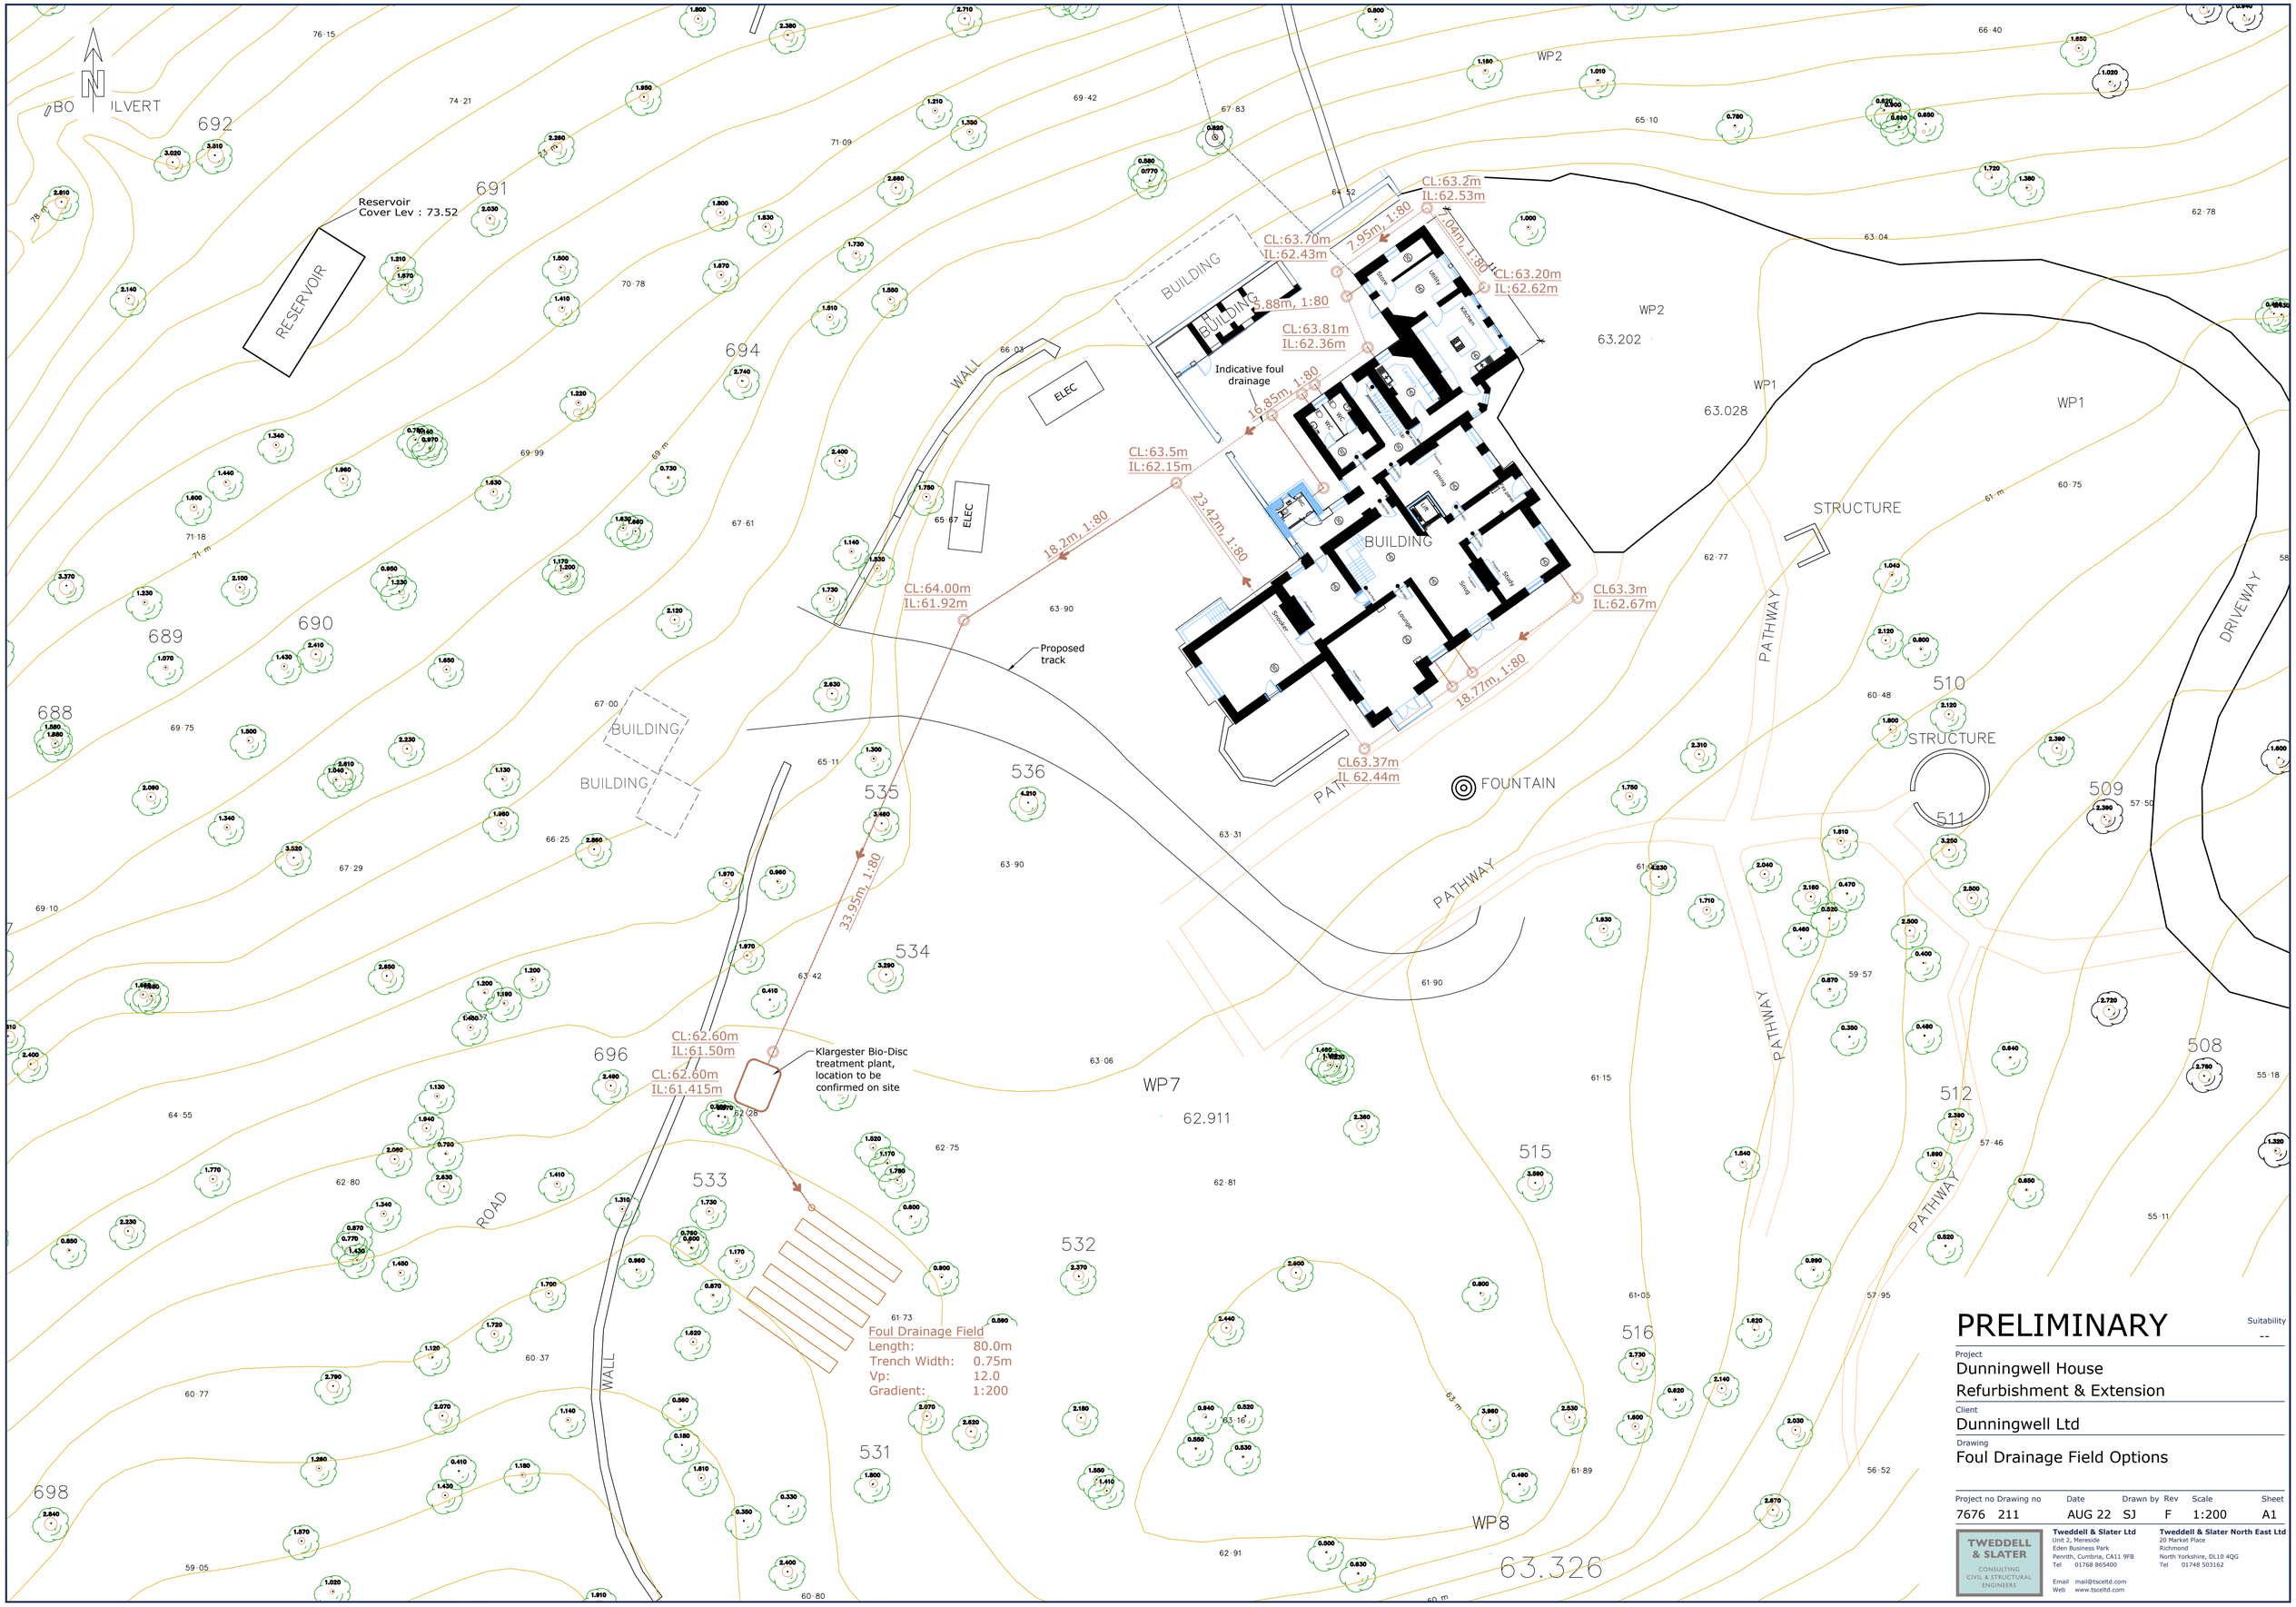

PRELIMINARY

Suitability --

Project
Dunningwell House
Refurbishment & Extension

Client
Dunningwell Ltd

Drawing
Foul Drainage Field Options

Project no	Drawing no	Date	Drawn by	Rev	Scale	Sheet
7676	211	AUG 22	SJ	F	1:200	A1

TWEDDELL & SLATER
CONSULTING CIVIL & STRUCTURAL ENGINEERS

Tweddell & Slater Ltd
Unit 2, Mereside
Eden Business Park
Penrith, Cumbria, CA11 9FB
Tel 01768 865400
Email mail@tsceltd.com
Web www.tsceltd.com

Tweddell & Slater North East Ltd
20 Market Place
Richmond
North Yorkshire, DL10 4QG
Tel 01748 503162