Note:
Do Not Scale from this drawing.
Dimensions are to be checked on site.
If in doubt please ask.

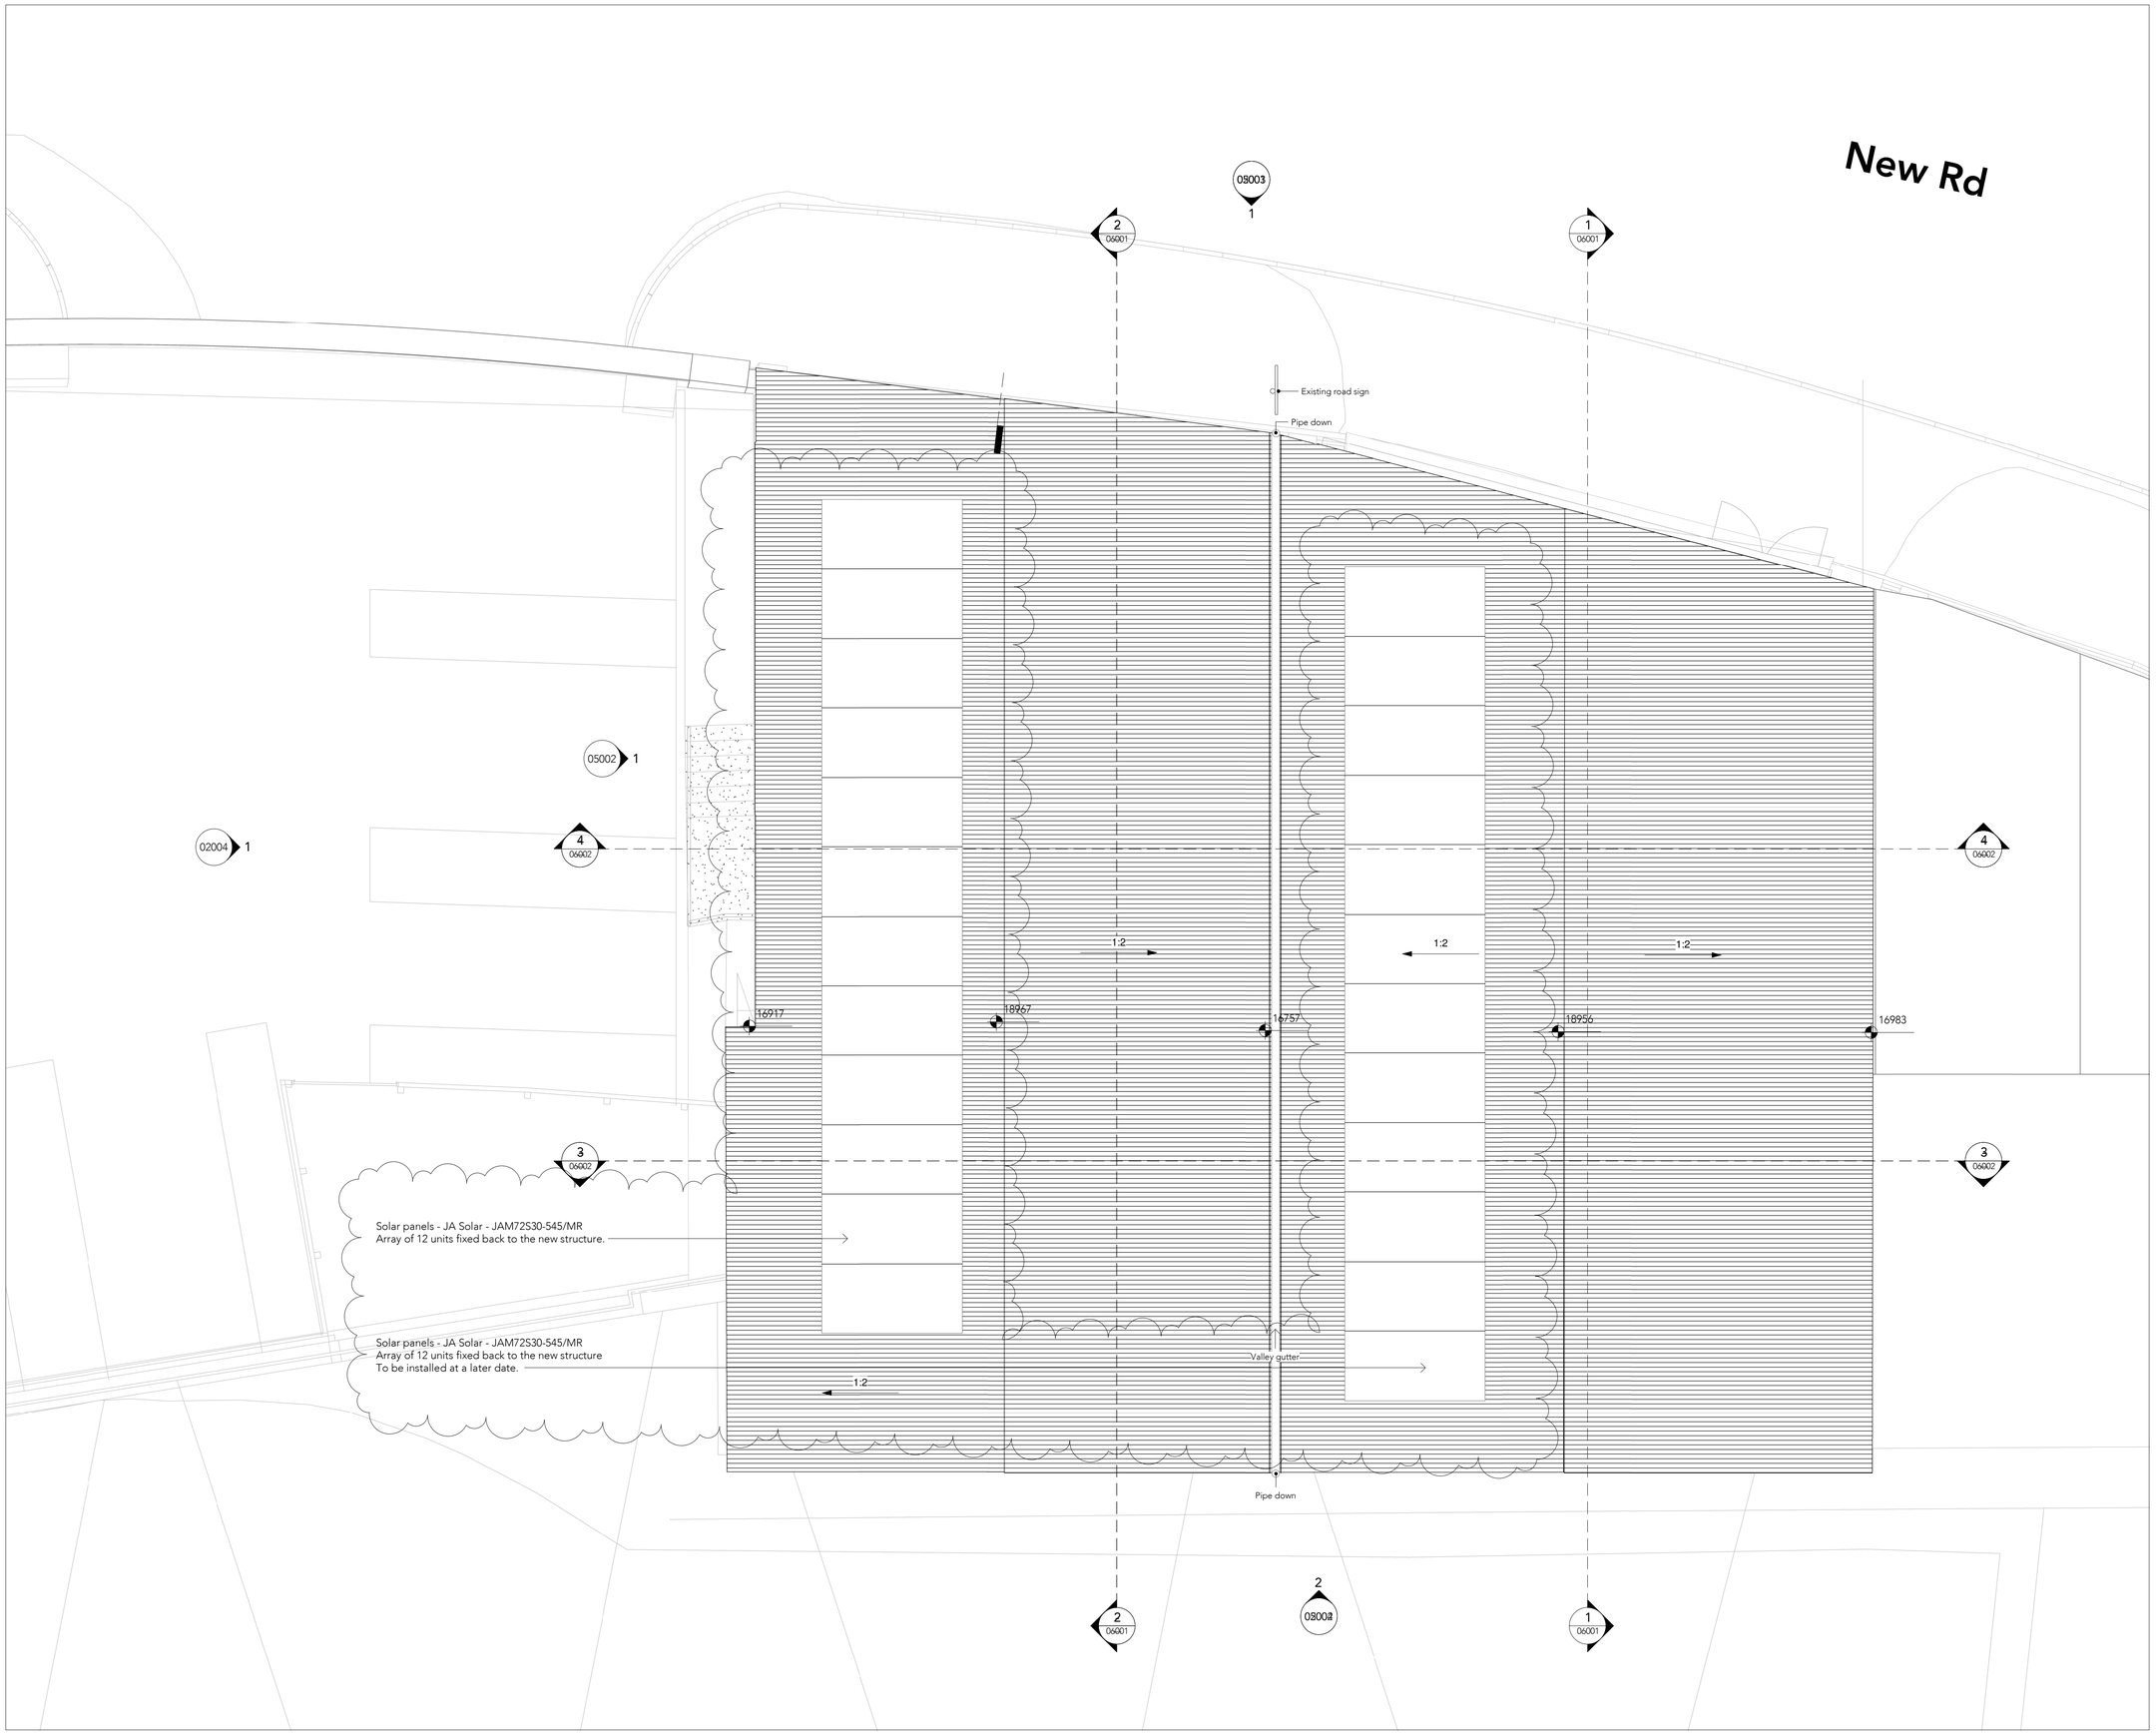


0.5 0 0.5 1 1.5 2 2.5 m
SCALE 1:50

N

| Rev | Date | Intls | Details |
|---|---|---|---|
| P04 | 31.08.2023 | KC | Reloaction of PV pannels |
| P03 | 13.07.23 | KC | Planning Submission |
| P02 | 03.07.23 | KC | Planning Co-ordination |
| P01 | 18.04.23 | TM | First Issue |

© The moral rights of the author are hereby asserted.
This drawing and design is the sole property of Buttress Ltd and must not be reproduced without permission.
Buttress Ltd is Registered in England and Wales: 5363573

# Buttress

41 Bengal Street
Manchester
M4 6AF

Clockwise, Yorkshire House
Greek Street, Leeds
LS1 5SH

T 0161 236 3303 0113 539 7965
E contact@buttress.net
W www.buttress.net

**Project Title** Sound Wave
**Client** BEC (British Energy Coast)
**Location** Bus Depot - Whitehaven

**Drawing ref** Proposed Roof Plan

**Date** 31/08/2023 11:37:51
**Scale** 1 : 50
**Checker** KC
**Size** A1
**Job No:** 9370
**Status** S3 Suitable for Review and Comments

| Project | Origin | Volume | Level | Type | Role | Number | Rev |
|---|---|---|---|---|---|---|---|
| 9370 | BUT | XX | RF | DR | A | 04004 | P04 |