rev	date	description
-	-	-

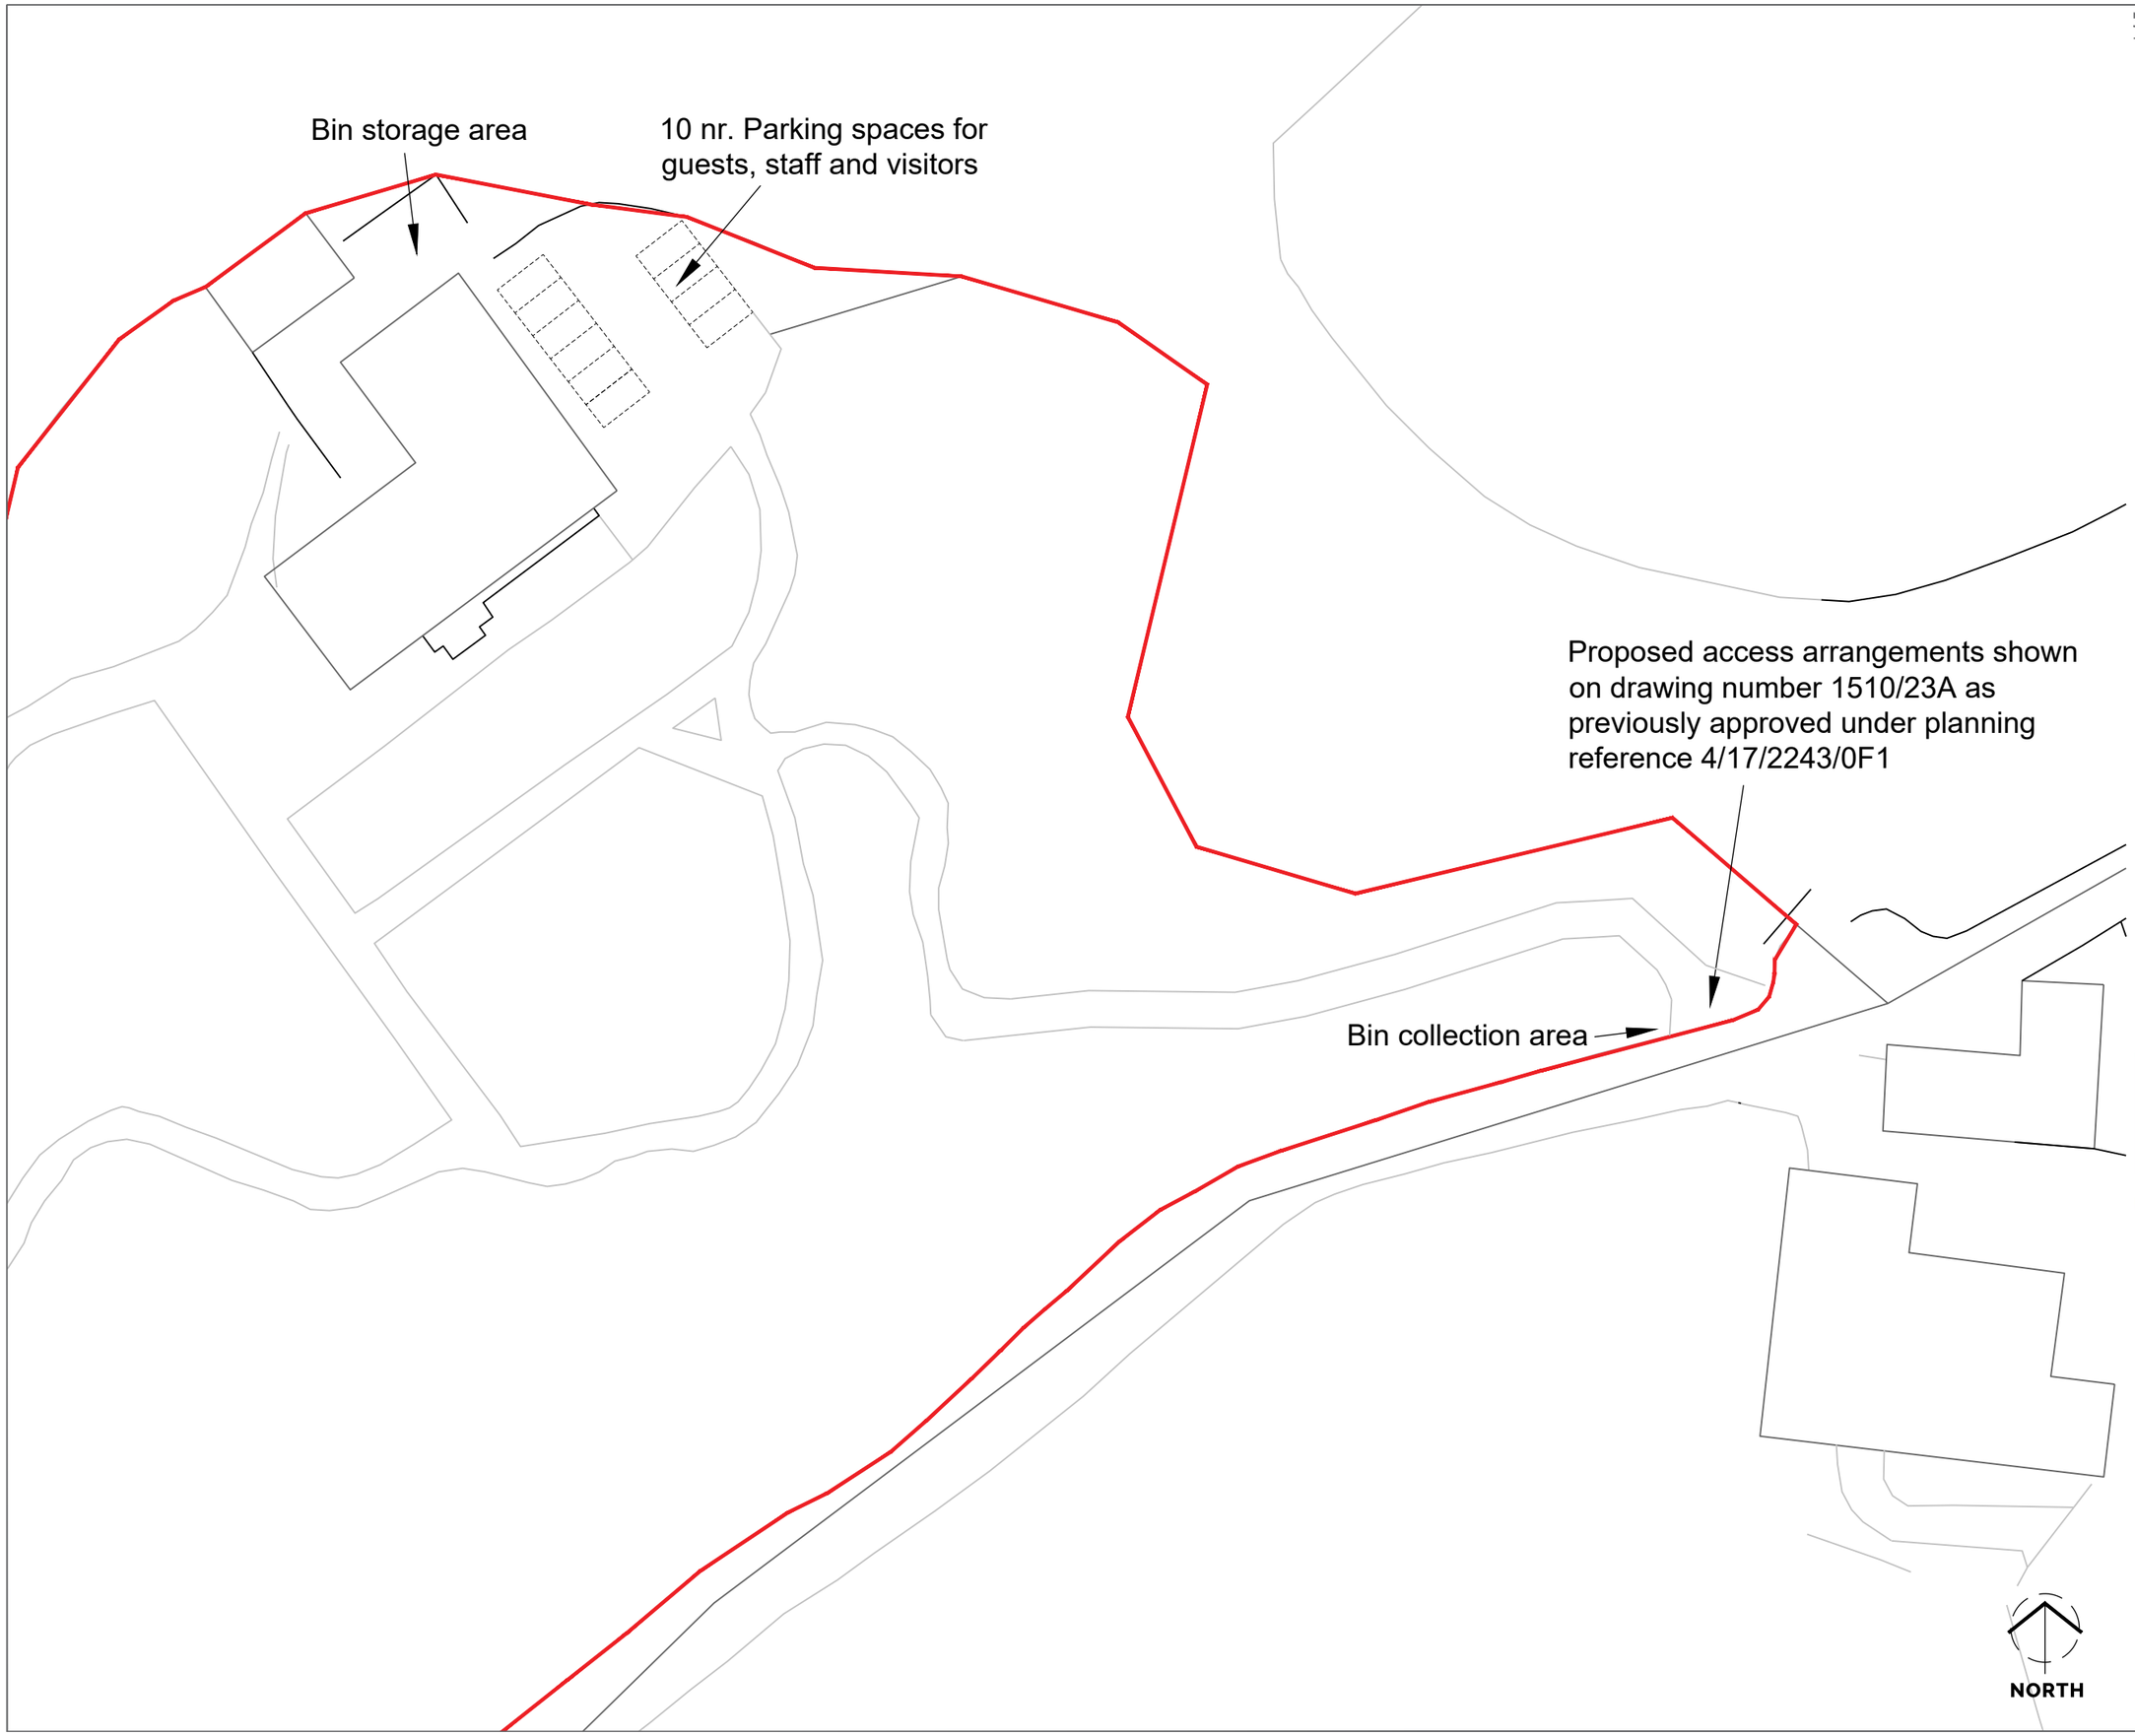

brodie planning associates

Planning ▪ Design ▪ Development

contact
tel: 01242 898368
email: info@brodieplanning.co.uk
web: www.brodieplanning.co.uk

address
The Stables, Manor Farm Courtyard
Southam Lane, Southam,
Cheltenham, Glos, GL52 3PB.

client
First Resorts

ref:
2018-06

project description
11 bed short stay self-catering holiday accommodation and alterations to access.

location
Dunningwell Hall, The Green,
Millom, LA18 5JT

title
Access Plan

drawing number	scale	date
2018-06-002	1:500 @ A3	March' 22

status
PLANNING

revision
Ø

This drawing is the copyright of Brodie Planning Associates Ltd and should not be reproduced in whole/part or in any other manner unless having received written permission. **NOTES:** do not scale from this drawing (other than for planning purposes). please use figured dimensions only and report and discrepancies immediately. Planning drawings **must not** be used for construction or manufacturing purposes. Building regulations approval and other statutory consents i.e. party wall agreements, build over/near notices, diversions/removal of utilities etc. should be sought prior to construction where required. The client should become familiar with their duties under The Construction (Design & Management) Regulations (CDM 2015).