Bingham Yates Limited

Consulting Engineers

Project No.	Drg. No.	Rev.
D1639	SK 01	A

PROJECT TITLE
WHITEHANGEN GOLF CLUB
ADDITIONAL LAND DRAIN ADJ MORESBY PARKS ROAD.

This detail sheet to be read in conjunction with drg no D1639 /01

THIS DRAWING NOT TO SCALE

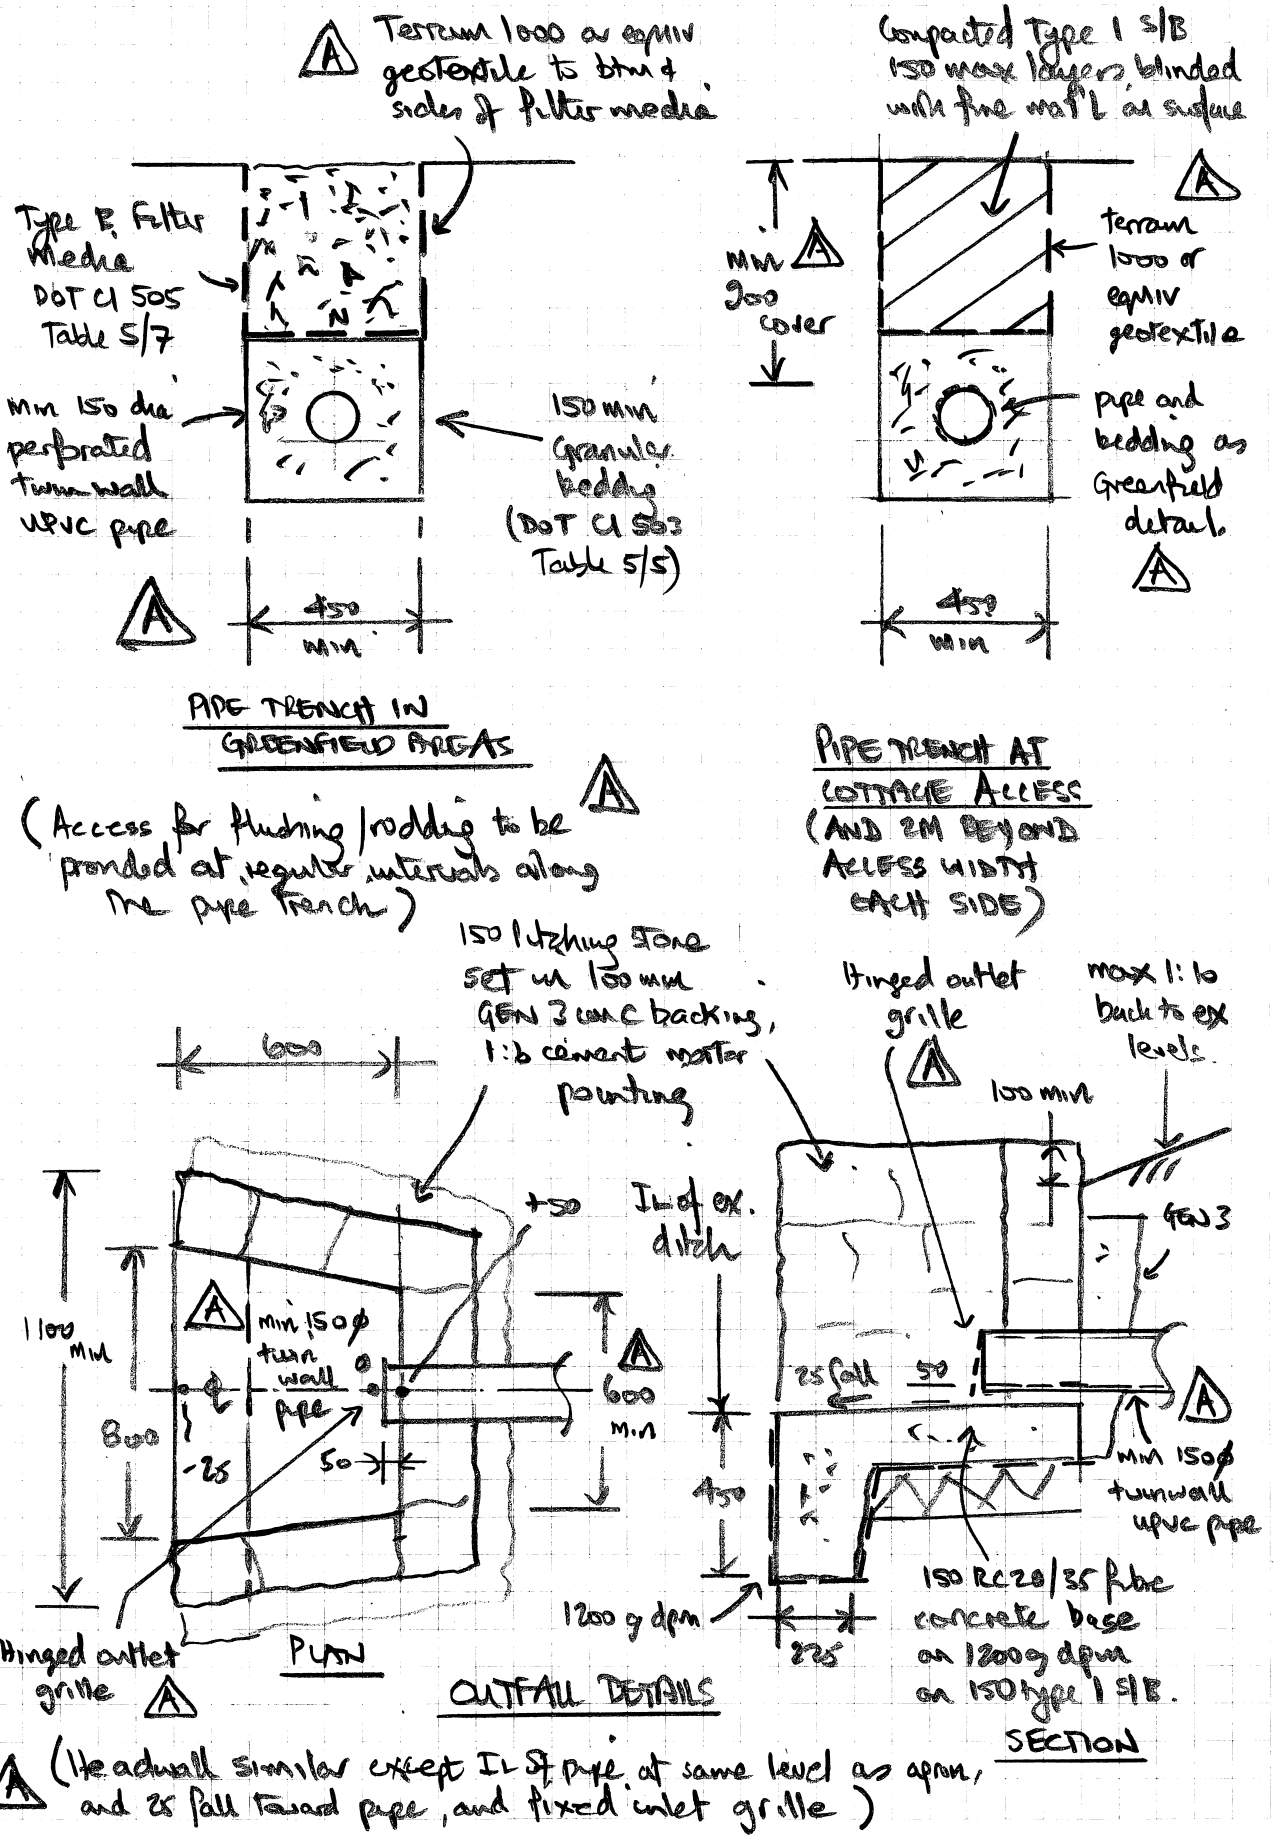

DRAWING AMENDMENTS Revision	Date	Made	Checked	
A	5.7.23	GJ	[illegible]	ALTERED TO SUIT CLIENTS TRENCHING WORK.
B				
C				

DRAWING	Made	Checked
	GJ	-

ORIGINAL	Date
	Apr 23