This drawing to be read in conjunction with the Pre Construction Information document

Hazards identified on the plan ((yellow triangle) are:

- Telegraph pole and associated cables

- Town Hall - will be occupied during the project

Compound/Site Entrance and Telegraph pole

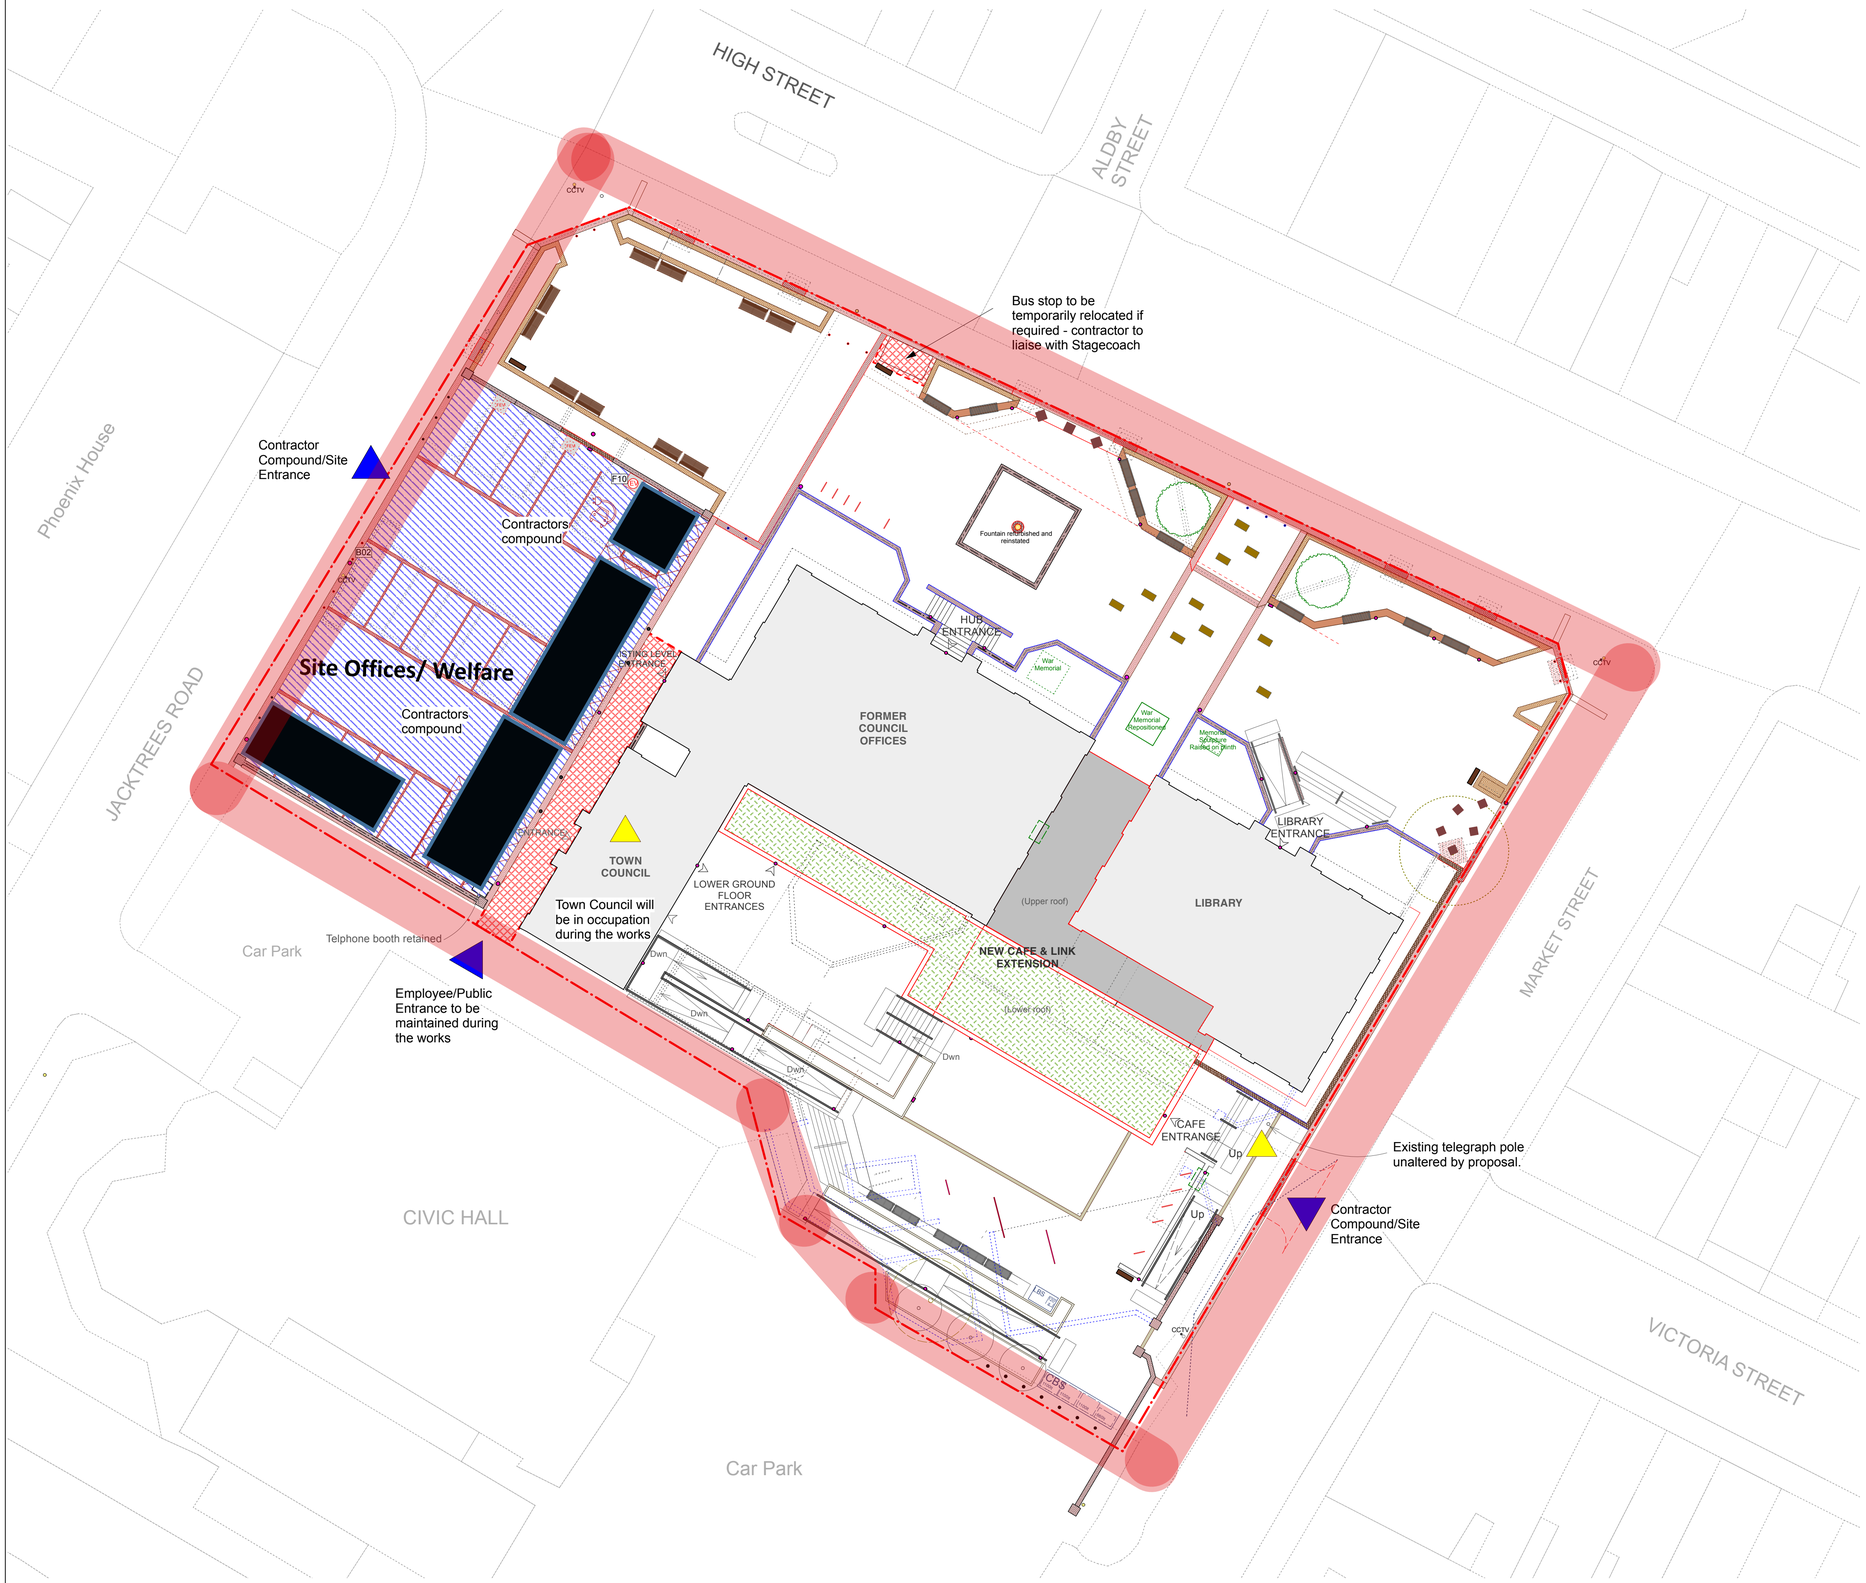

Rev.	Date:	Comments:	By:
T1	04/02/26	Tender Issue	MDL

Client:

Cumberland Council

DAY CUMMINS

DAY CUMMINS LIMITED

Architects & Surveyors
Lakeland Business Park
Cockermouth Cumbria CA13 0QT
Tel: 01900 820700
Fax: 01900 820701
email: dc@day-cummins.co.uk
www.day-cummins.co.uk

Project:
CLEATOR MOOR COMMUNITY HUB AND TOWN SQUARE PUBLIC REALM

Drawing Title:
CDM and Contractors Compound/Site

Drawn:	Checked:	Signed:
MDL	LCSC	
Scale: 1:200	Date: 5/12/25	Paper Size: A1

ALL DIMENSIONS TO BE CHECKED ON SITE
FIGURED DIMENSIONS TO BE TAKEN IN PREFERENCE TO SCALED DIMENSIONS

THIS DRAWING IS COPYRIGHT

Project No:	Drawing No:	Rev:
6046	21	T1