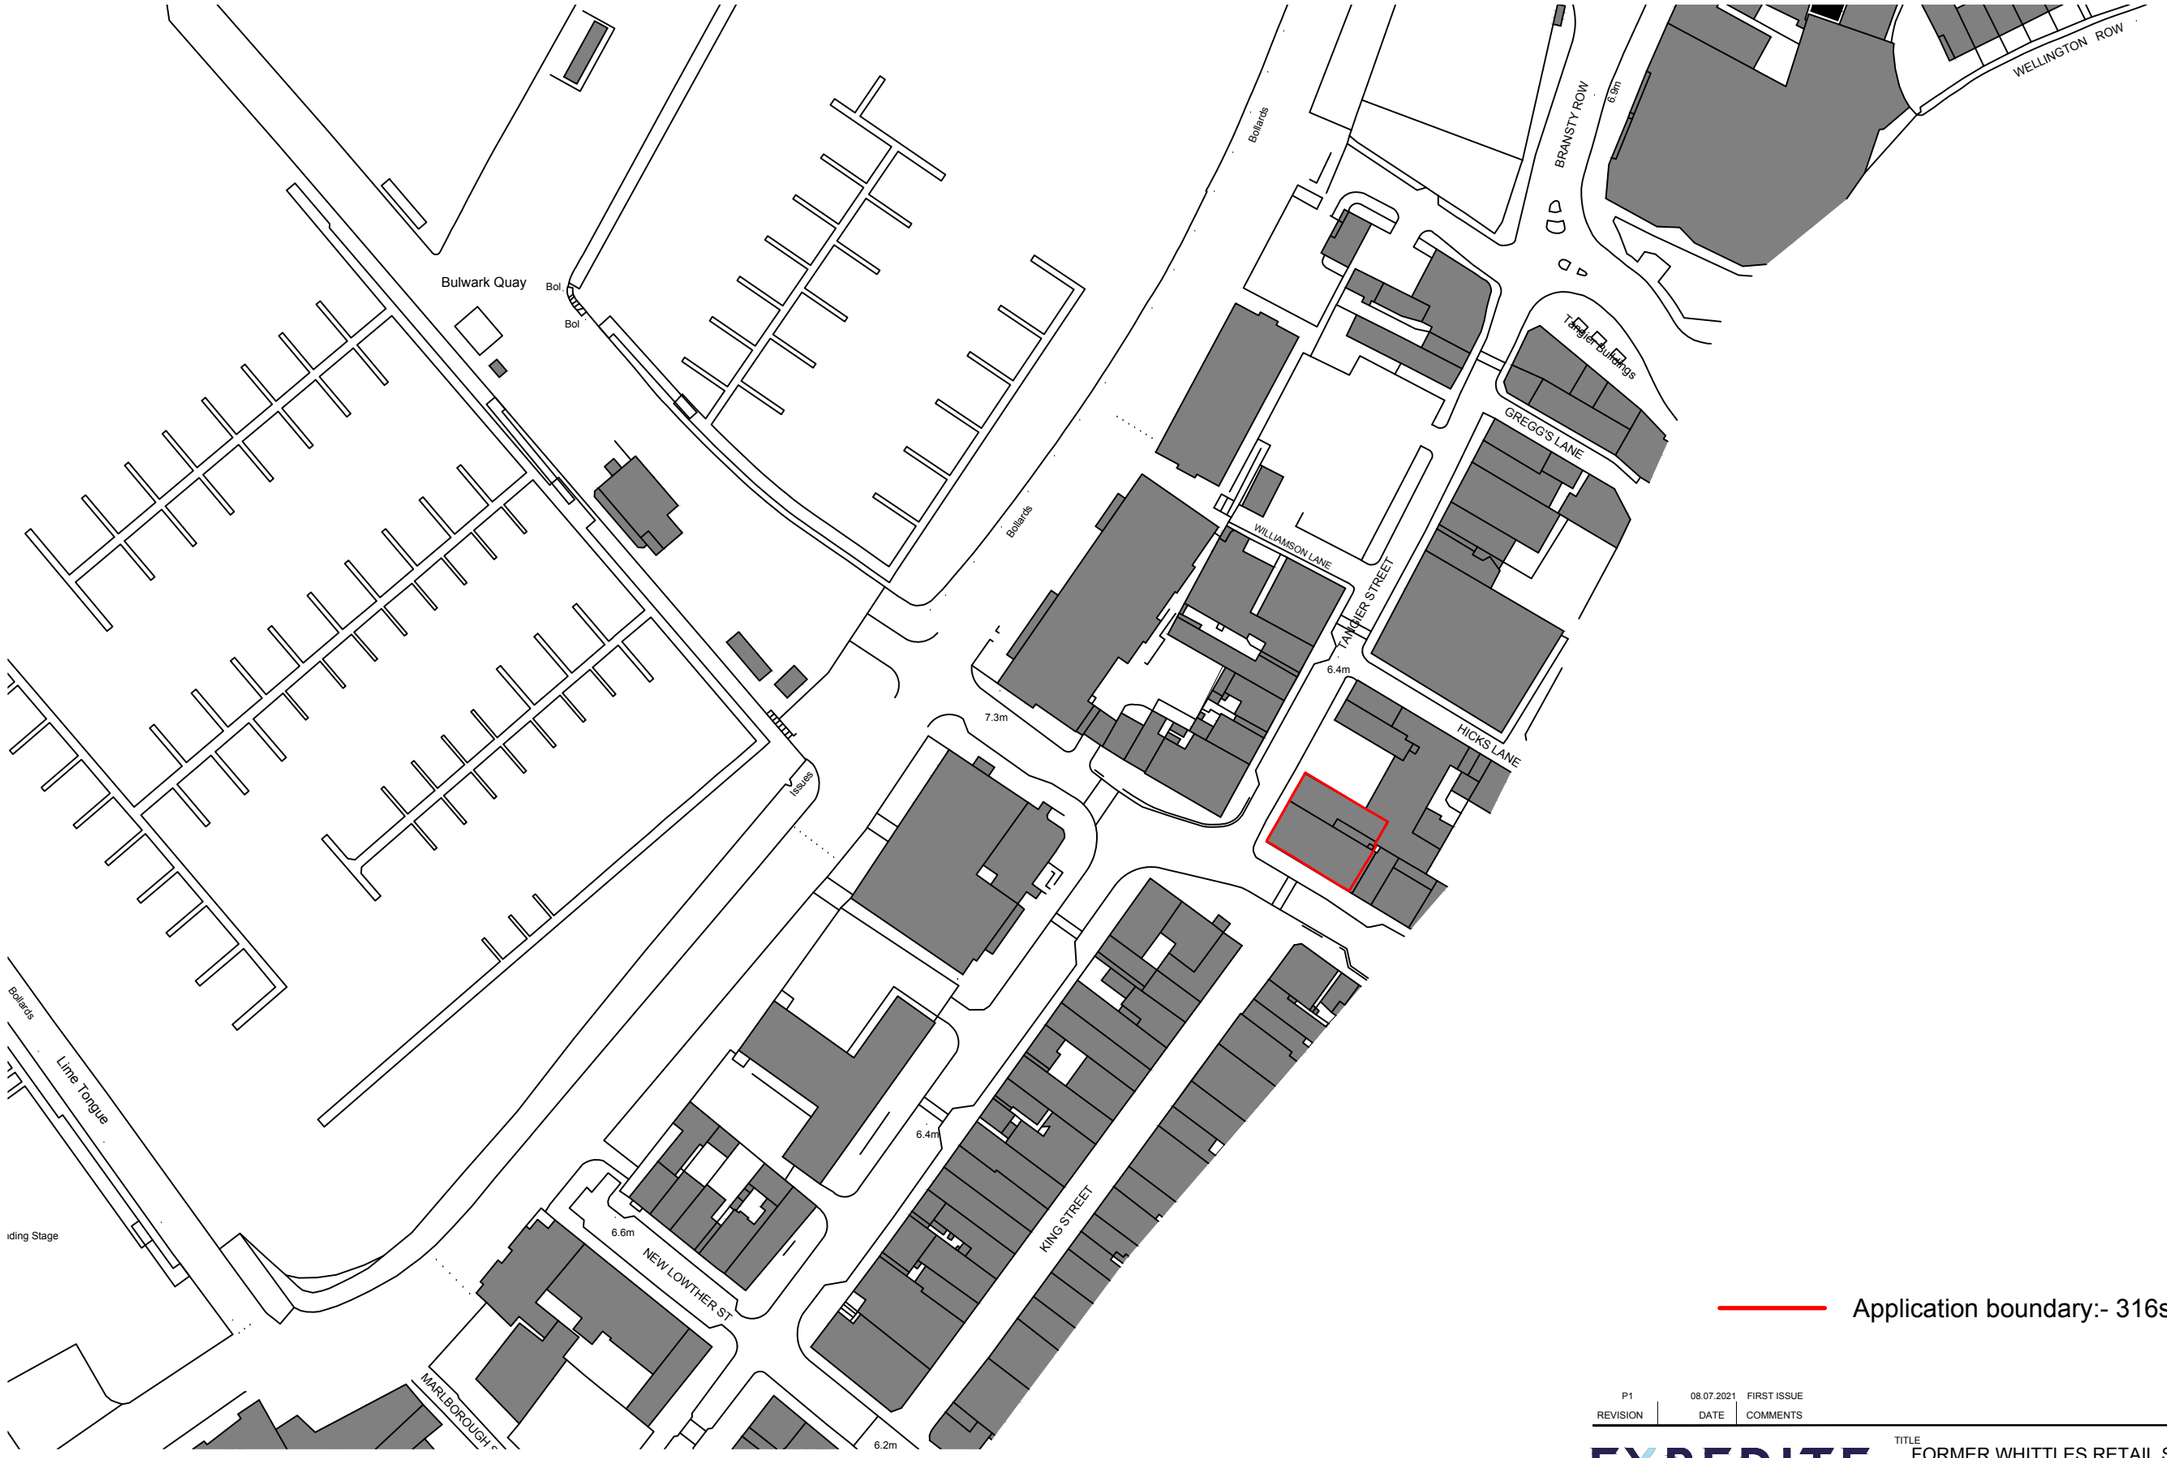

SITE LOCATION PLAN

scale 1:1250

1:1250 25 50 75 100 125 m

Application boundary:- 316sqm (3,401sqft)

REVISION	DATE	COMMENTS	AUTHOR / CHECKED
P1	08.07.2021	FIRST ISSUE	AA

EXPEDITE

CARDIFF OFFICE
8 Village Way, Greenmeadows Springs
Business Park, Cardiff, CF15 7NE
t: 02920 098655

EXETER OFFICE
35 Southernhay-East
Exeter, EX1 1AP
t: 01392 691631

w: expediteps.com

TITLE
FORMER WHITTLES RETAIL STORE
FOR AND ON BEHALF OF BEC

DETAIL
SITE LOCATION PLAN

DATE	SCALE	
JULY 2021	1:1250 @A3	
DRAWING No. AS21.35.L.01.00	REV P1	AUTHOR / CHECKED AA

DRAWING - STATUS PRELIMINARY

CONTRACTORS MUST CHECK ALL DIMENSIONS ON SITE. ONLY FIGURED DIMENSIONS ARE TO BE WORKED FROM. DISCREPANCIES MUST BE REPORTED TO THE ARCHITECT BEFORE PROCEEDING. © THIS DRAWING IS COPYRIGHT.