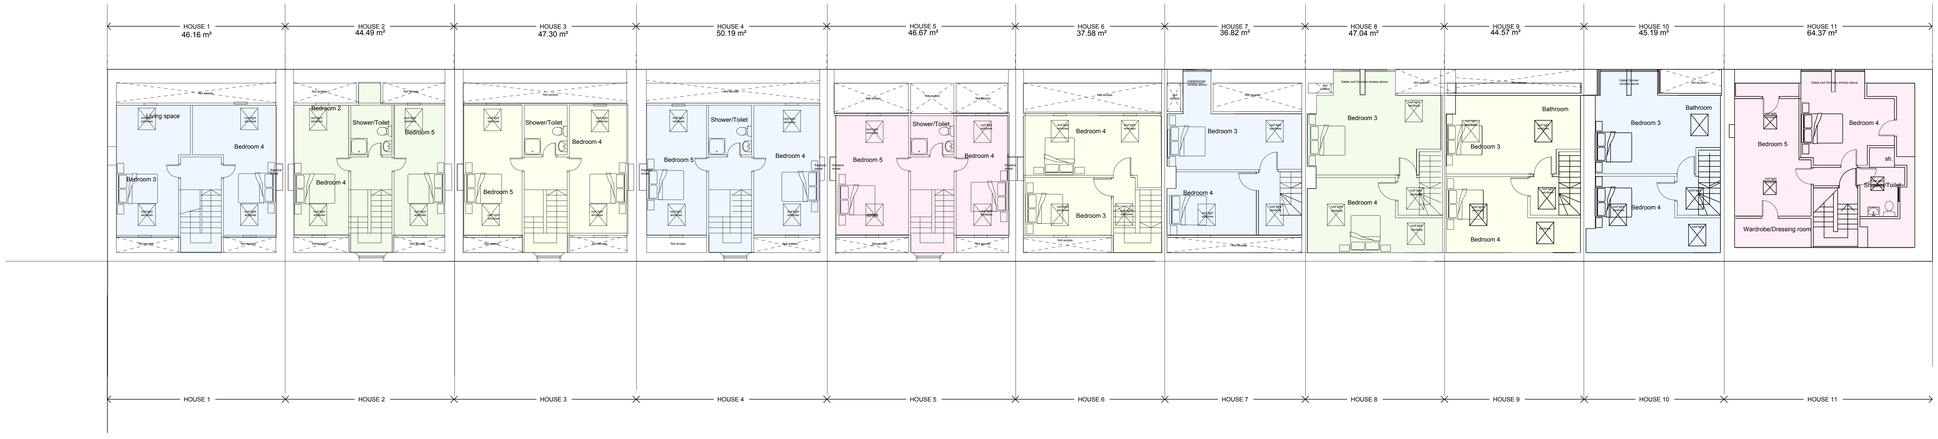

By Room Name Legend

- House 01
- House 2
- House 3
- House 4
- House 5
- House 6
- House 7
- House 8
- House 9
- House 10
- House 11
- TERRACE SPACE

AP Second Floor Plan

1 : 100

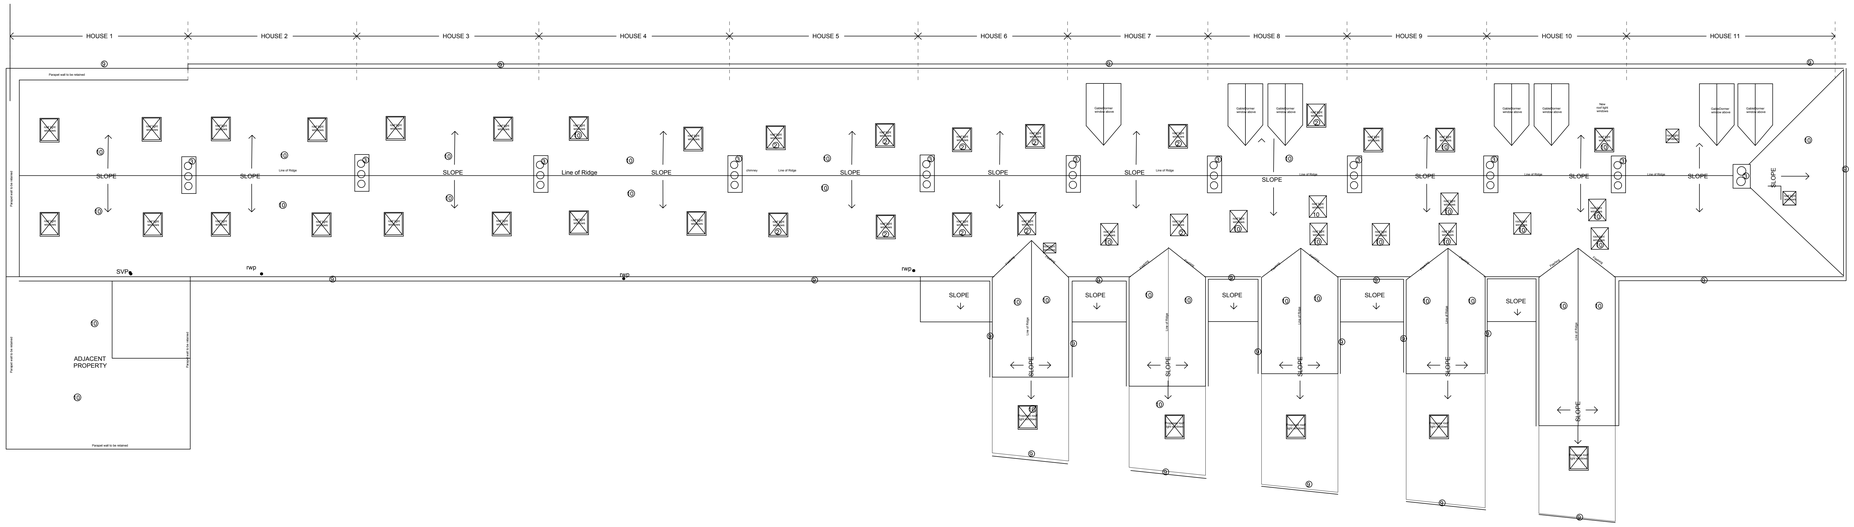

ROOF PLAN AP

1 : 100

Scale 1:100

0 5 10 m

rev	date	dr by	ap by
original by description	Jan 2021	KMc	

Franklin House
4 Victoria Avenue
Margate
HG1 1EL
tel. 01423 528999
www.macarchitects.co.uk

M.A.C. Architects

client
Remarkable Developments Ltd

project
Residential Development of Existing Properties 1-11 Lonsdale Terrace St.Bees

drawing
Attic Floor Plans as Proposed

computer file	print date
	Oct. 20
project number: 2019.307	scale: As Indicated At A0
drawing number: P101-02	rev: / issue status: Planning

This drawing is to be read in conjunction with all related drawings. Do not scale from this drawing. All dimensions must be checked and verified on site before commencing any work or producing shop drawings. The originator should be notified immediately of any discrepancy.
This drawing is copyright and remains the property of M.A.C. Architects Ltd.