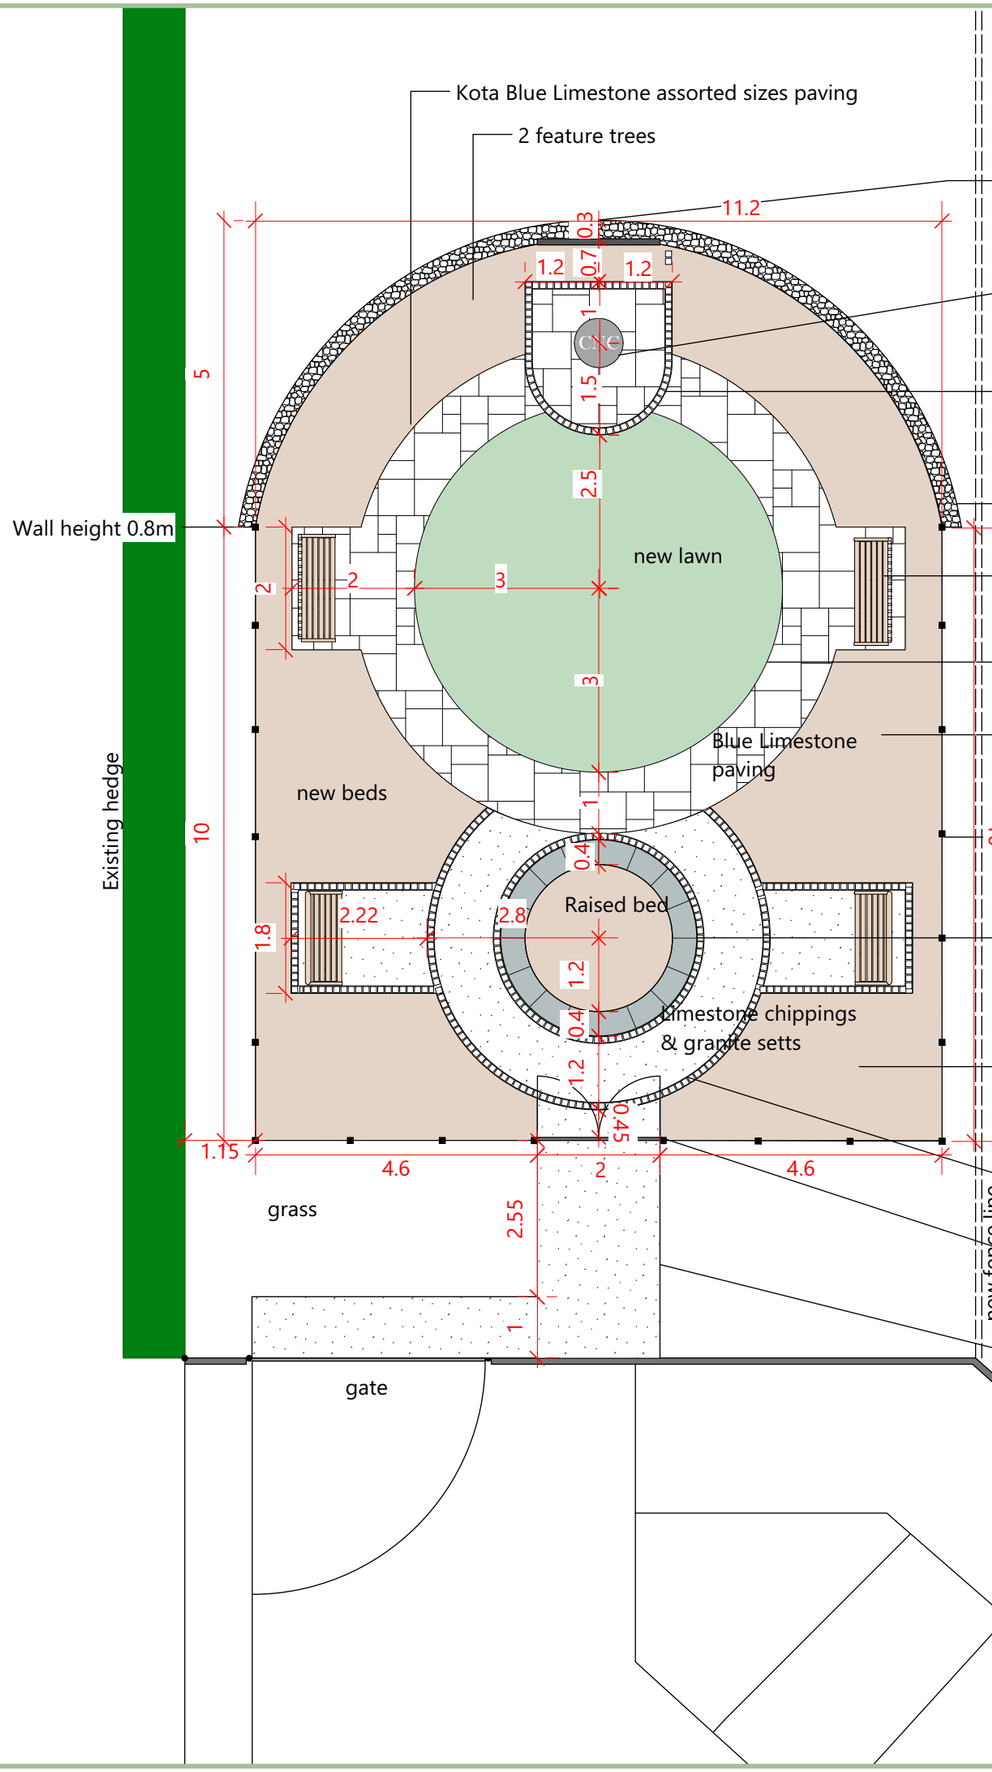

local walling stone used with mortar raked back to give dry stone wall effect. Height of the wall to rise in the middle to 1.5m, to accommodate a memorial plaque. A strip of lavender beneath.

Circular stone laid in the paving with CNC engraved and highlighted in white.

Granite edging setts for decorative detail

Curved stone wall height 0.8m

Four hardwood benches

New lawn 6m diameter. Hole for flag pole in the centre.

Low maintenance planting of hardy perennials and shrubs. Composted bark fines added after planting.

Post and wire fence to keep rabbits out. 1m height.

A raised circular bed. Stone walls 400mm high. Slate coping stone 400mm wide for informal seating. Multi stem silver birch tree in the centre.

Four feauture trees

Path. Limestone chipppings 20mm down with granite setts in mortar haunching edging detail

Double entrance gates.

Gravel entrance path edged with recessed timber board which will allow mowers to ride over.

Bea Ray Garden Design Ltd

www.bearaygardens.com

Project: CNC Memorial Garden
Drawing title: AY-CNC-007 Setting out plan Scale 1:100 @ A3
Date:4 February 2025
Notes: All measurements to be checked on site

0m 1 2 3 4 5