ISO A1 - 594mmx841mm

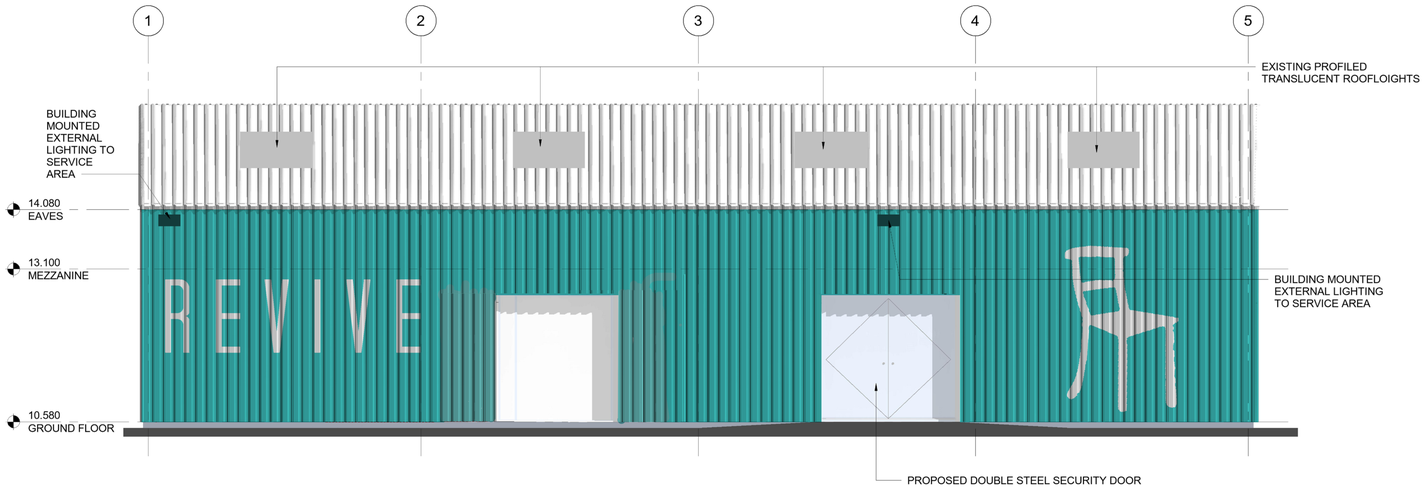

SOUTH ELEVATION - PROPOSED

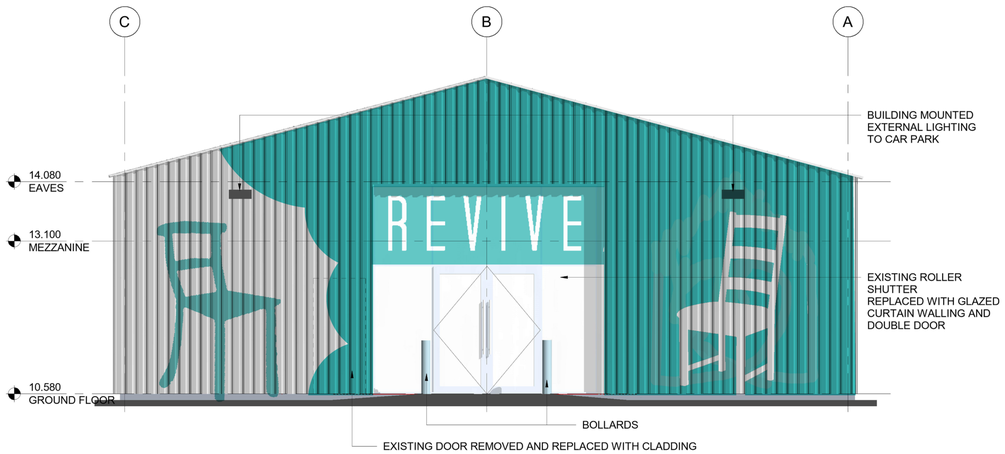

WEST ELEVATION - PROPOSED

Graphics applied to the elevations and glazing include letterhead text provided by the building end user and representational images of furniture, and may be subject to further design development

BEC REVIVE OPTION 2.3

This drawing has been prepared solely for the use of BEC and there are no representations of any kind made by NORR Consultants Limited to any party with whom NORR Consultants Limited has not entered into a contract

This drawing must not be used, reproduced or revised without written permission.

This drawing shall not be used for construction purposes until a"Ax - APPROVED FOR STAGE x" status appears under the Sheet Status.

Constructors must only work to figured dimensions which are to be checked on site. Do not scale from hard copy drawings.

DATE	REVISION	REV	DR	CH
26.09.23	FIRST ISSUE	P01	MD	SM

Keyplan

North Arrow

NORR
NORR Consultants Limited.
An Ingenium International Company

SET OFFICE INFORMATION

www.norr.com

Project BEC		Drawing Title GA ELEVATIONS - PROPOSED EXTERNAL DESIGN
Project BEC REVIVE		
Drawn SM	Date 24.08.23	Sheet Status S3 - FOR REVIEW
Checked RS	Date 29.08.23	Project No. IANC 23-0078
Scale @ A1		Drawing No. BECRV-NOR- ZZ-DR-A-00103 — Rev. P01