ISO A1 - 594mmx841mm

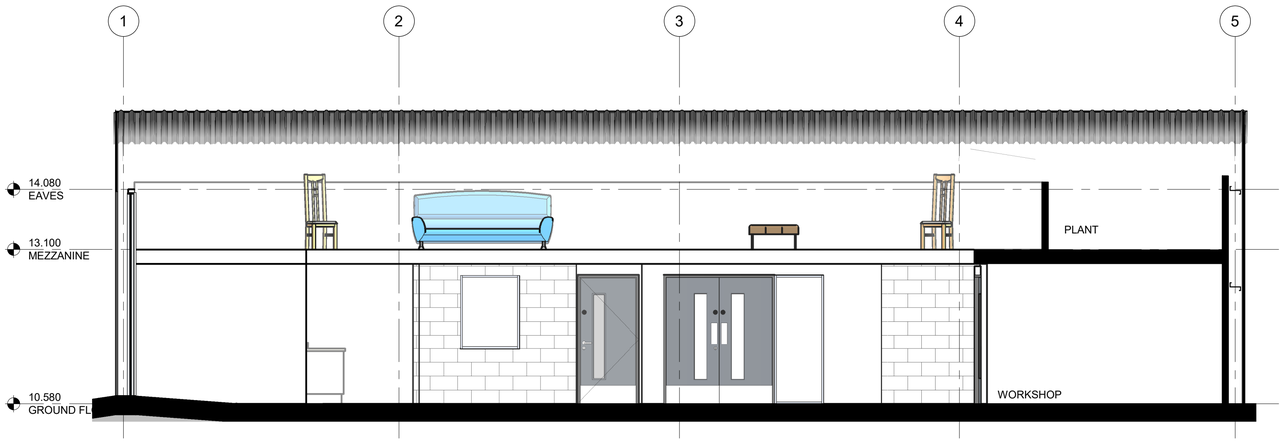


## SECTION 1 - PROPOSED

SCALE: 1 : 50

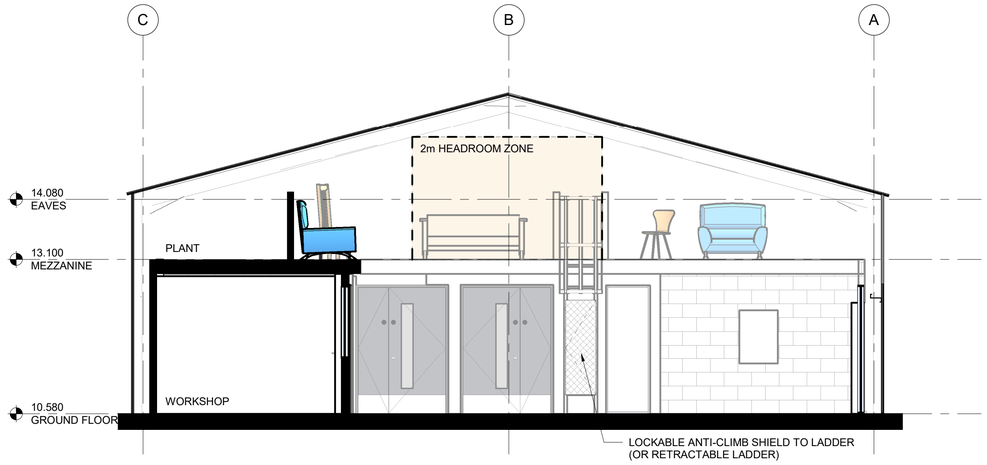


## SECTION 2 - PROPOSED

SCALE: 1 : 50

## INTERIOR VIEW 01

## INTERIOR VIEW 02


This drawing has been prepared solely for the use of BEC and there are no representations of any kind made by NORR Consultants Limited to any party with whom NORR Consultants Limited has not entered into a contract

This drawing must not be used, reproduced or revised without written permission.

This drawing shall not be used for construction purposes until a"Ax - APPROVED FOR STAGE x" status appears under the Sheet Status.

Constructors must only work to figured dimensions which are to be checked on site. Do not scale from hard copy drawings.


| DATE | REVISION | REV | DR | CH |
|---|---|---|---|---|
| 29.08.23 | FIRST ISSUE | P01 | sm | rs |
| 12.09.23 | Revised following meeting with BEC and Revive | P02 | sm | rs |

Keyplan

North Arrow

True North


NORR

NORR Consultants Limited.

An Ingenium International Company

SET OFFICE INFORMATION

www.norr.com


| | | |
|---|---|---|
| Project<br>BEC | | Drawing Title<br>PROPOSED SECTIONS AND INTERIOR VIEWS |
| Project<br>BEC REVIVE | | |
| Drawn<br>SM | Date<br>24.08.23 | Sheet Status |
| Checked<br>RS | Date<br>29.08.23 | Project No.<br>IANC 23-0078 |
| Scale<br>1 : 50 @ A1 | | Drawing No.<br>BECRV-NOR- ZZ-DR-A-00202 — Rev. P02 |