4/10/0215/1

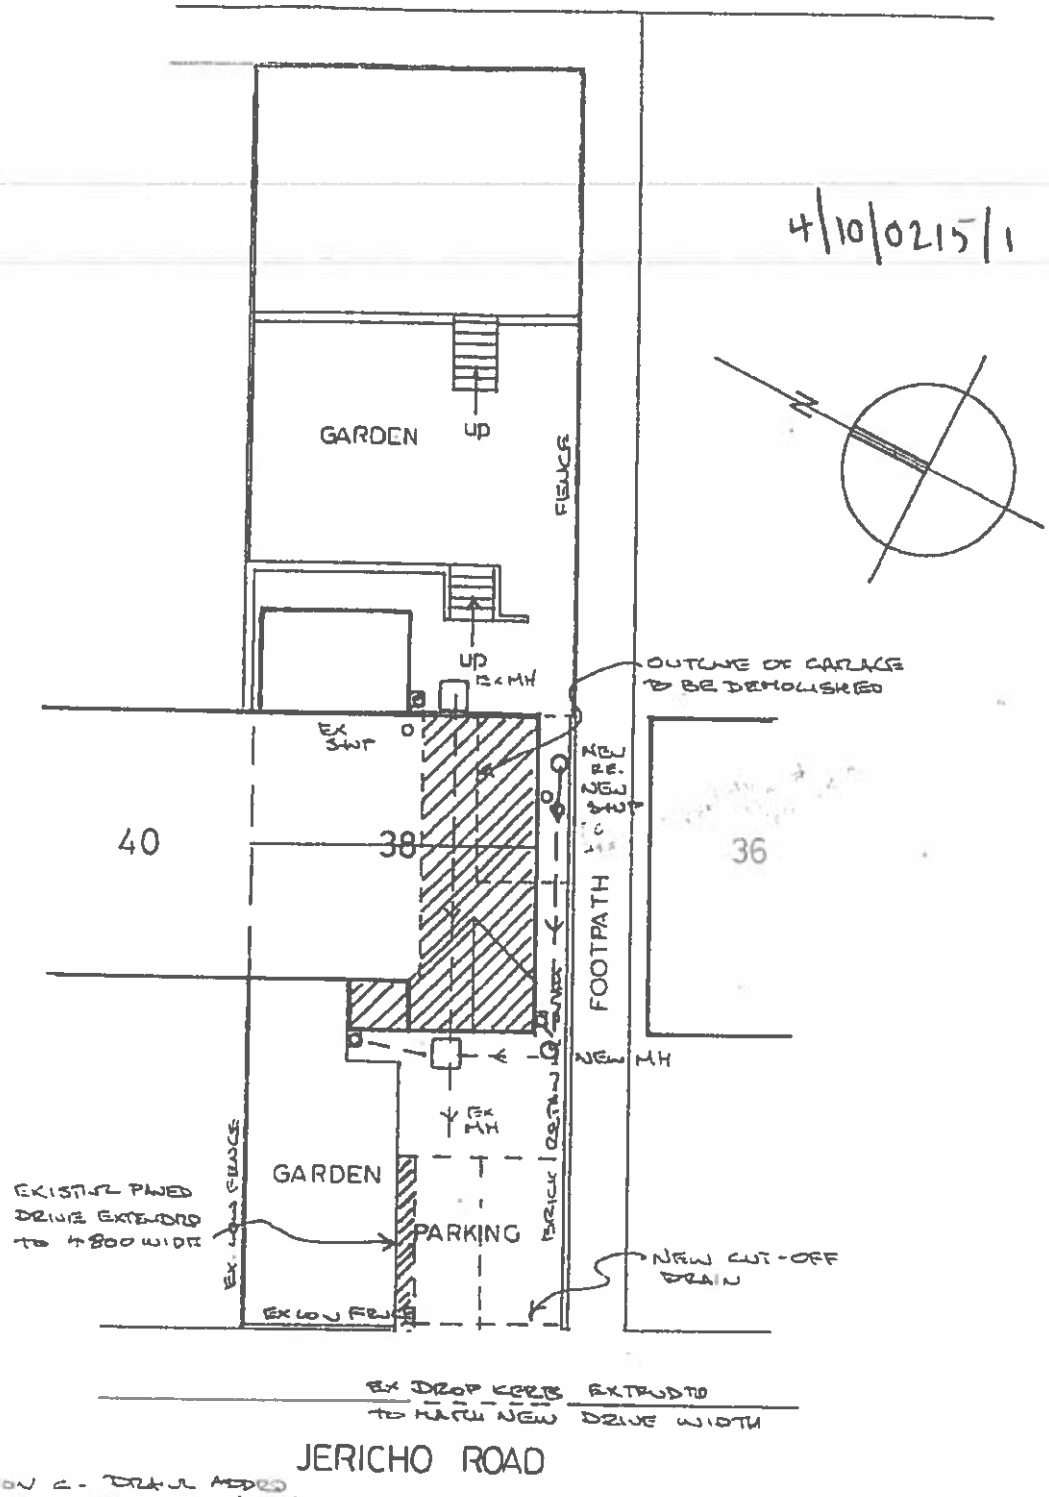

REVISION C - DRAIN ADDED
REVISION B - NOTES ADDED
REVISION A - PARKING/DRIVE REVISED

PROPOSED EXTENSION
38 JERICHO ROAD, WHITEHAVEN
SITE PLAN
DRAWING No 3 C
SCALE 1:200

DEREK EVANS ARCHITECT
Hermitage, Birkby, Maryport, Cumbria
CA15 6RG