Notes.: Do not scale from this drawing. This drawing is to be read in conjunction with all relevant design team specifications and drawings.
All dimensions are to be checked on site prior to commencement of work any variations to be notified to the Project Architect.
All components and consumable items to be stored, protected, handled and installed in accordance with the manufacturer's recommendations.
© Harry Walters & Livesey Ltd

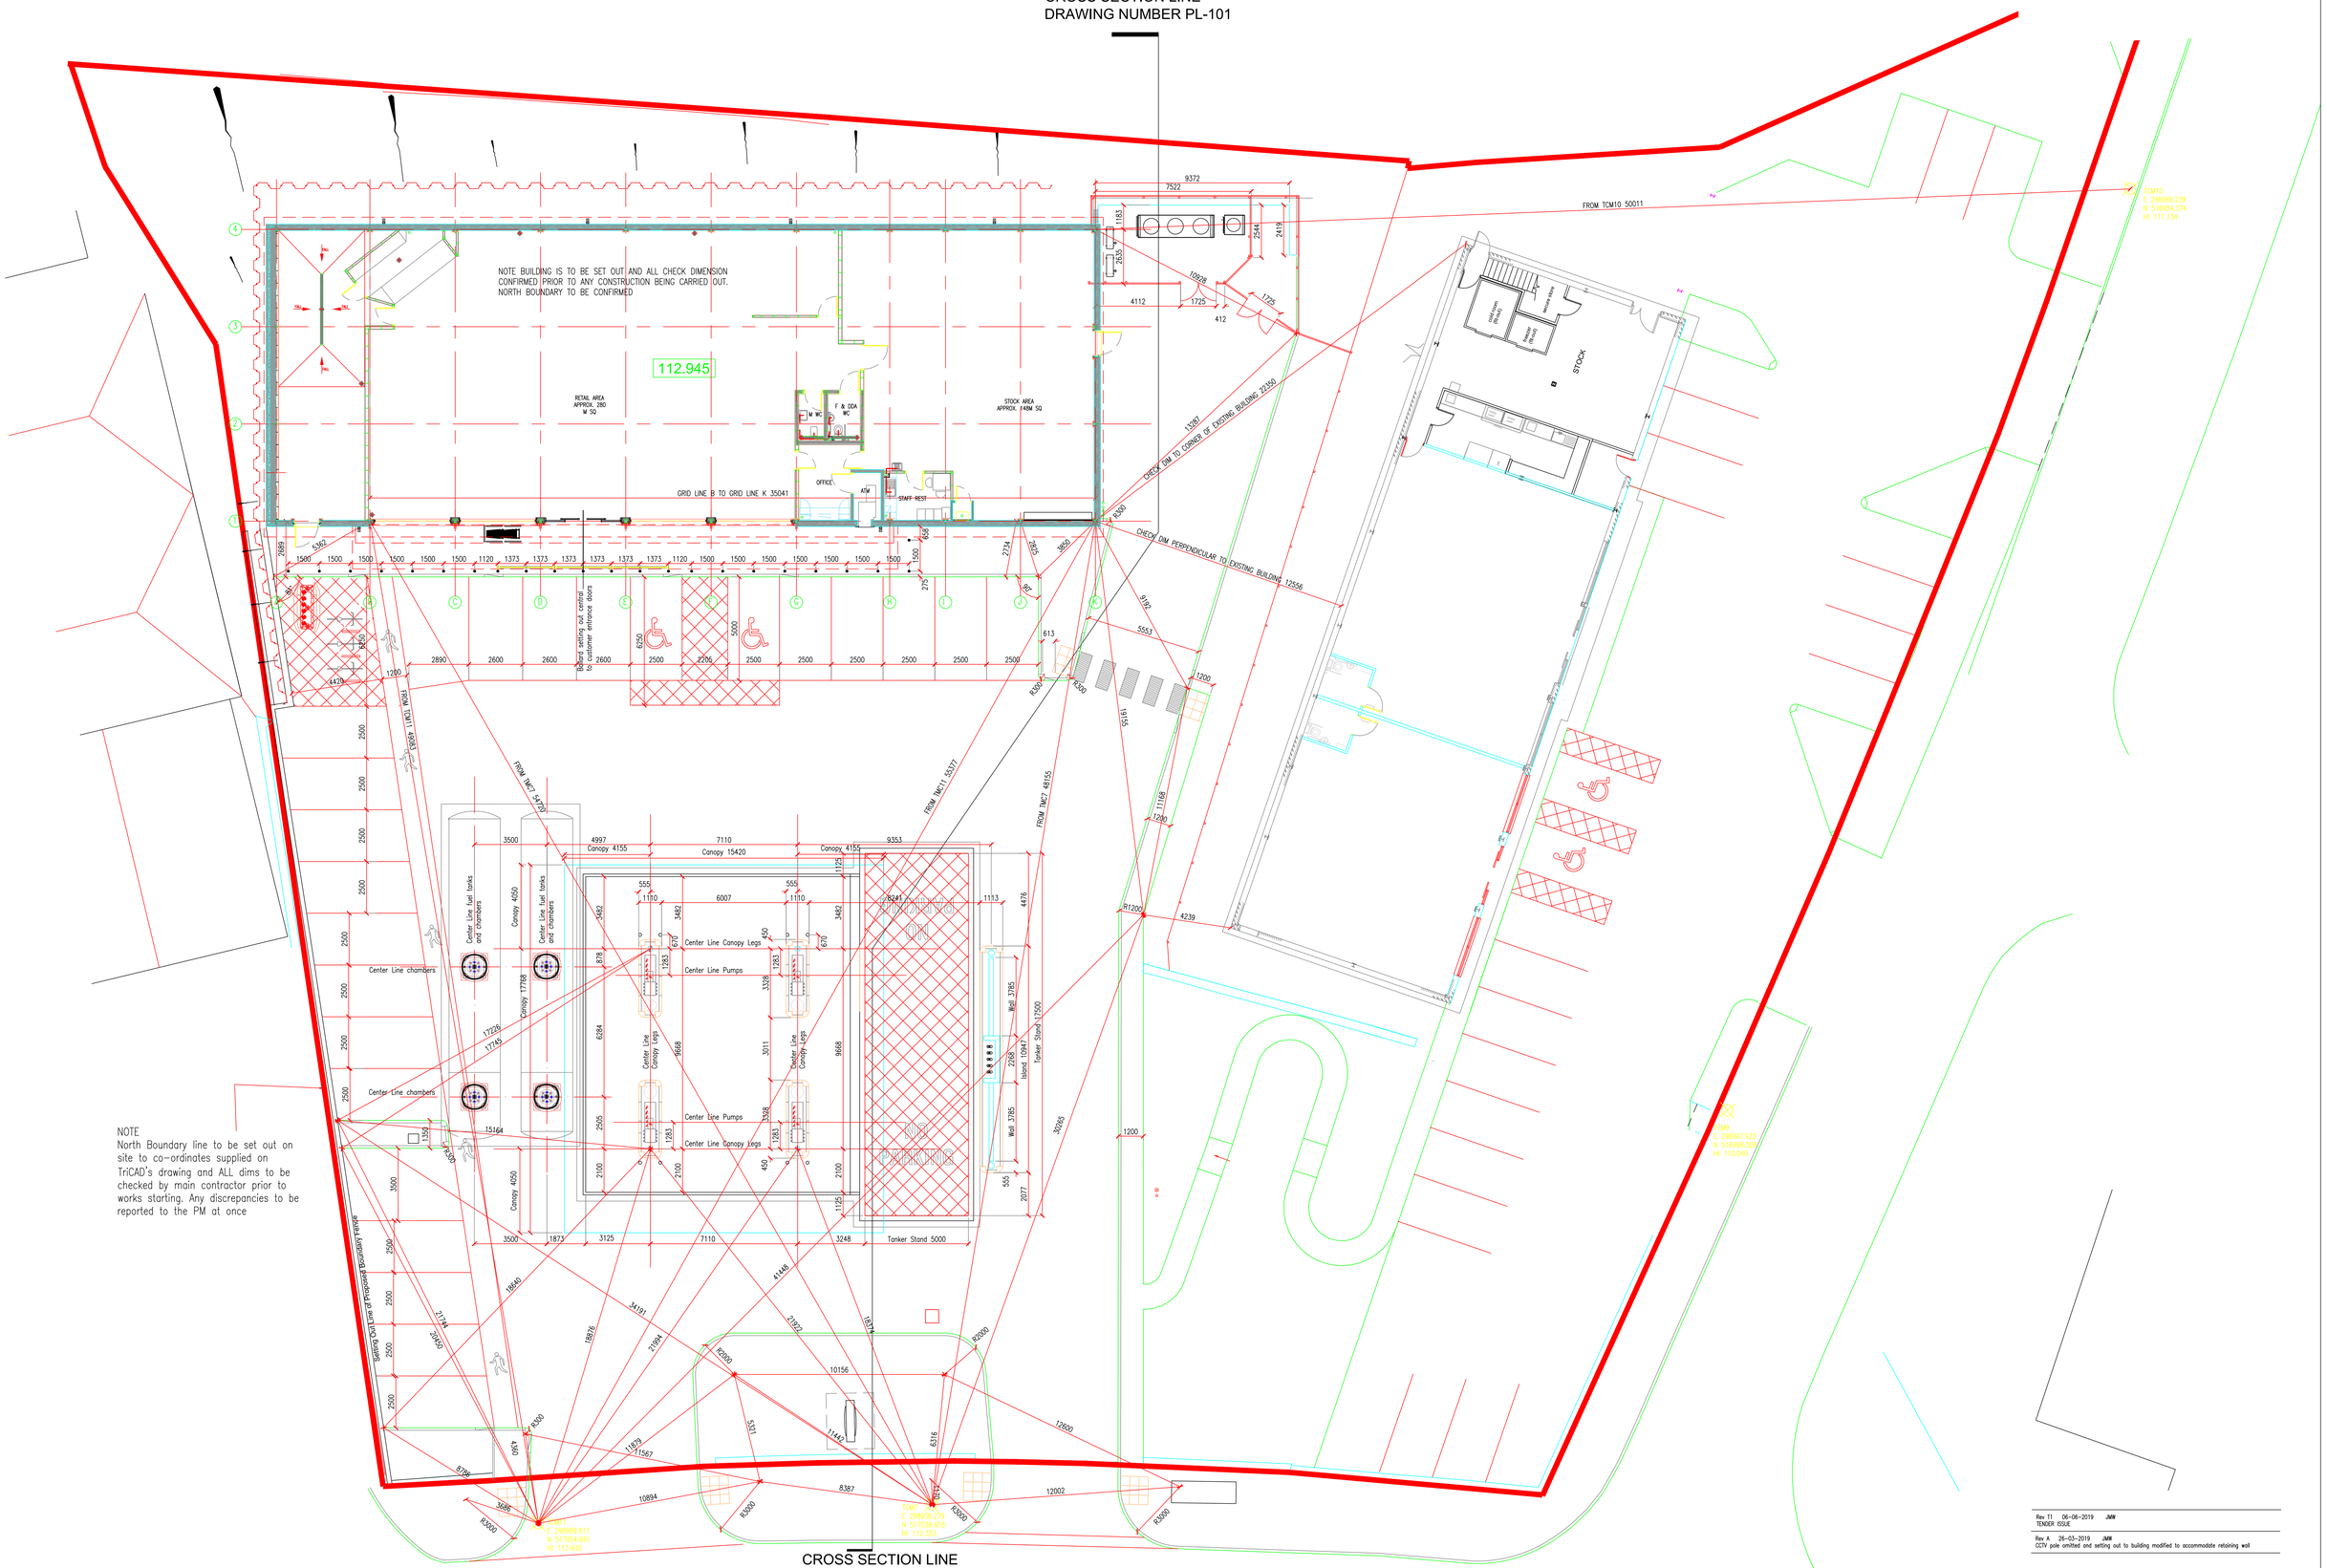

Rev T1	06-06-2019	JMW
TENDER ISSUE		
Rev A	26-03-2019	JMW
CCTV pole omitted and setting out to building modified to accommodate retaining wall		

HWL
HARRY WALTERS & LIVESEY Ltd

CLIENT: James Hall & Co Ltd		PROJECT NAME: Hensingham, Whitehaven	
DRAWING NAME: Proposed Setting Out Plan		SCALE: 1:200 @ A1	DRAWN BY: KmcJMW
DATE: March 2019	JOB NUMBER: 2018-213	DWG No: BR-103	REV No: T1

Registered Office ● James Hall Spar Distribution Centre Bowland View Fulwood ● Preston ● Lancashire ● PR2 5QT ● Company No. 06226823

K.M. McFadyen, Dip. Arch. R.I.B.A.
Tel No: 01772 706666
Email: office@HWL1.com