Malcolm Jones : PLANNING & DESIGN SERVICE.
Telephone : 01229 824952
07867 501 578
E – mail : maljones2@aol.com

D. ROSS,
CALDERFIELD,
SALTHOUSE ROAD,
MILLOM.

PREVIOUS APPROVED APPLICATION & TYPE :
4 / 15 / 2330 / 0F1. (FULL CBC)
DESCRIPTION :
ERECTION OF DETACHED DWELLING & NEW DETACHED GARAGE.
RESUBMISSION APPLICATION :
SAME DESIGN & FOOTPRINT.

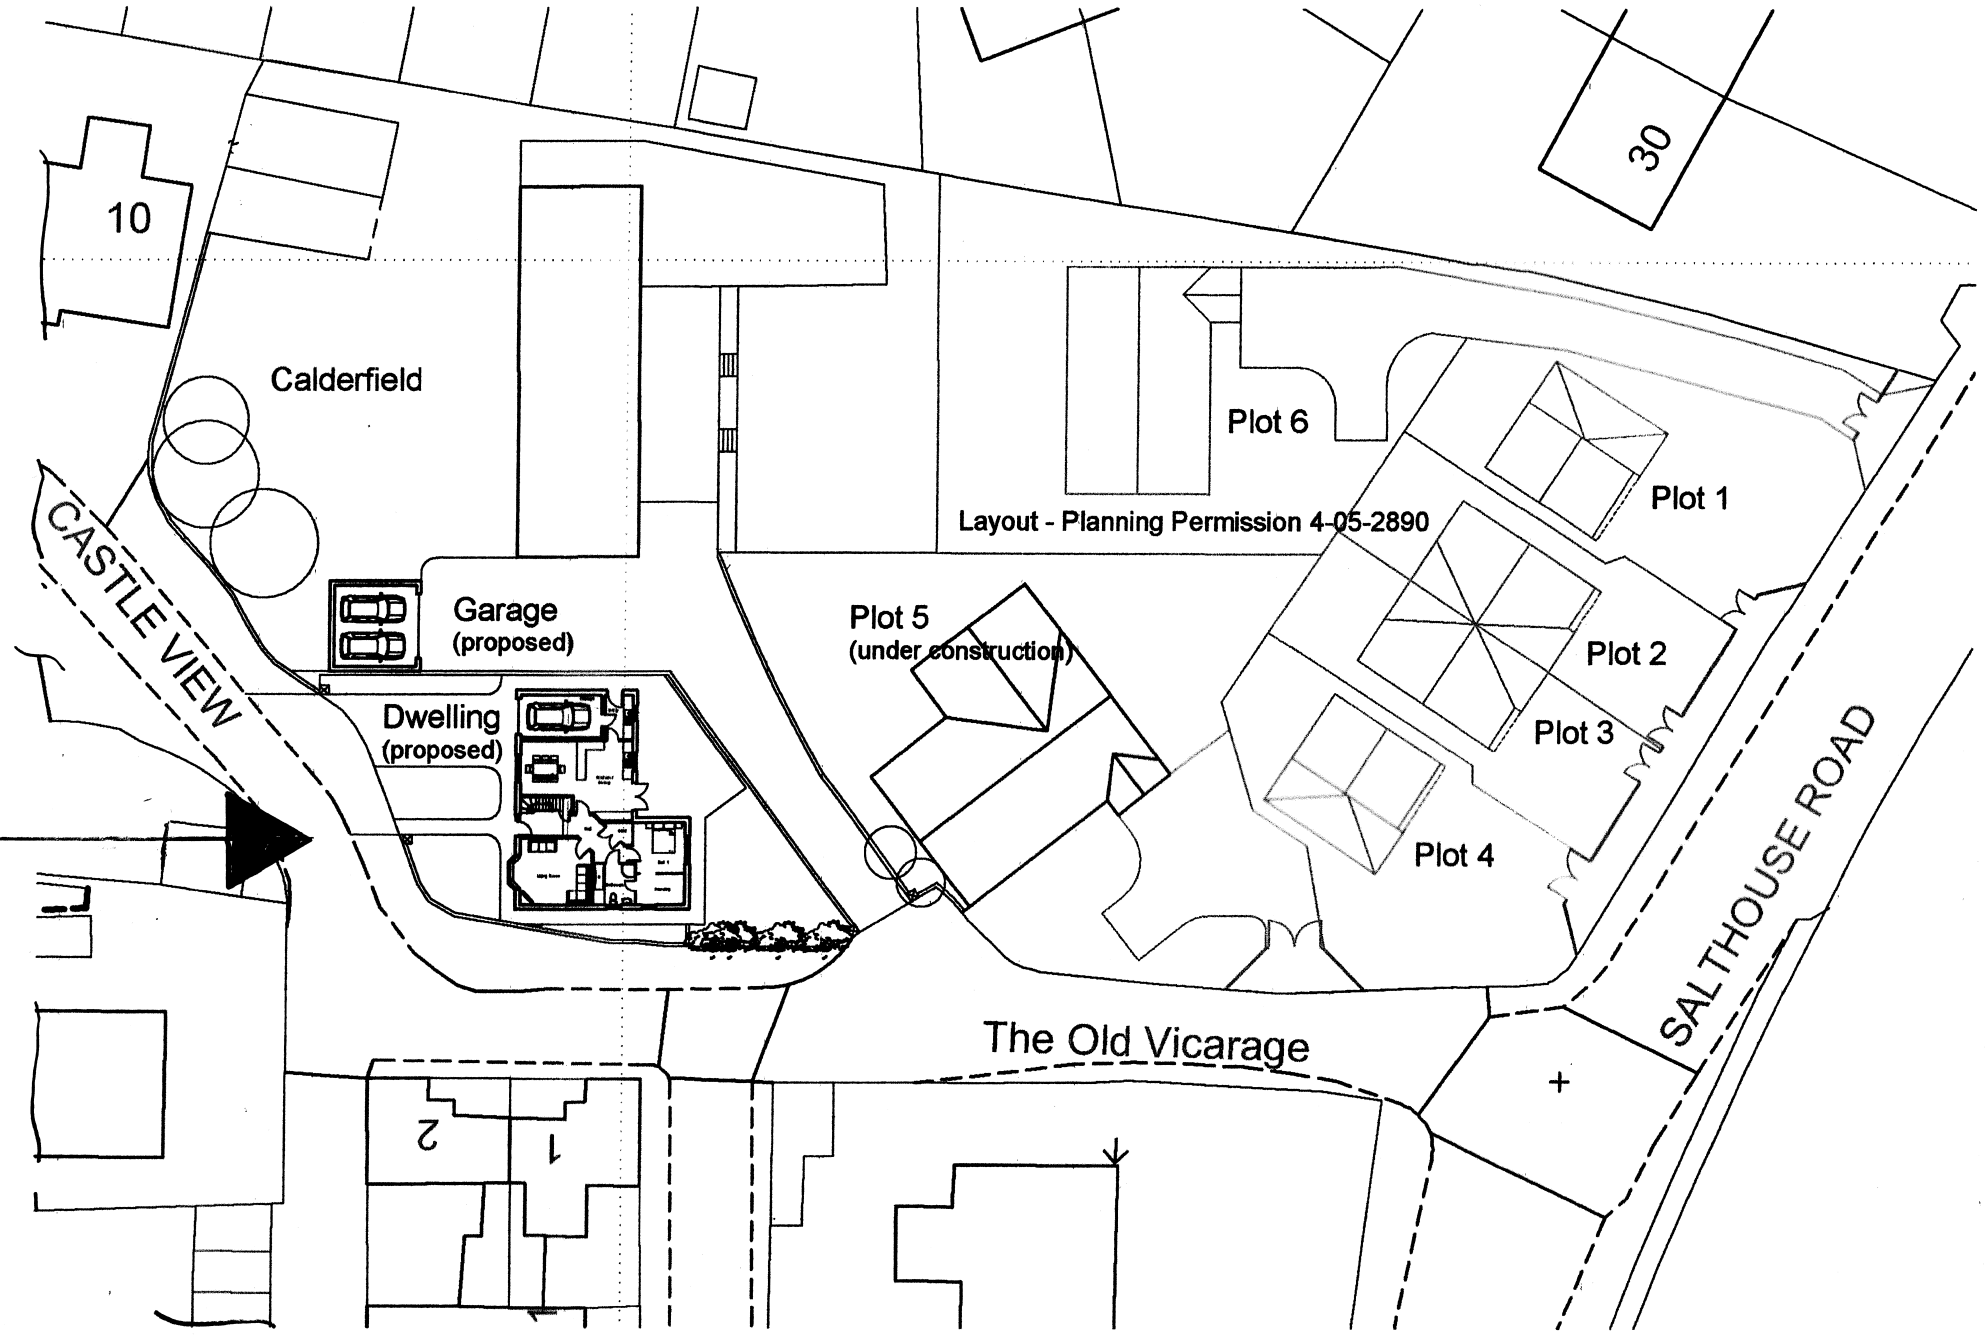

0 5 10 15 20 25
METRES
1 : 500

SITE PLAN :
SCALE – 1 : 500.

REF. DRG. No : MEJ / 2021 / 712 / 002A.	SCALE – 1 : 500