ISO A1 : 594mmx841mm

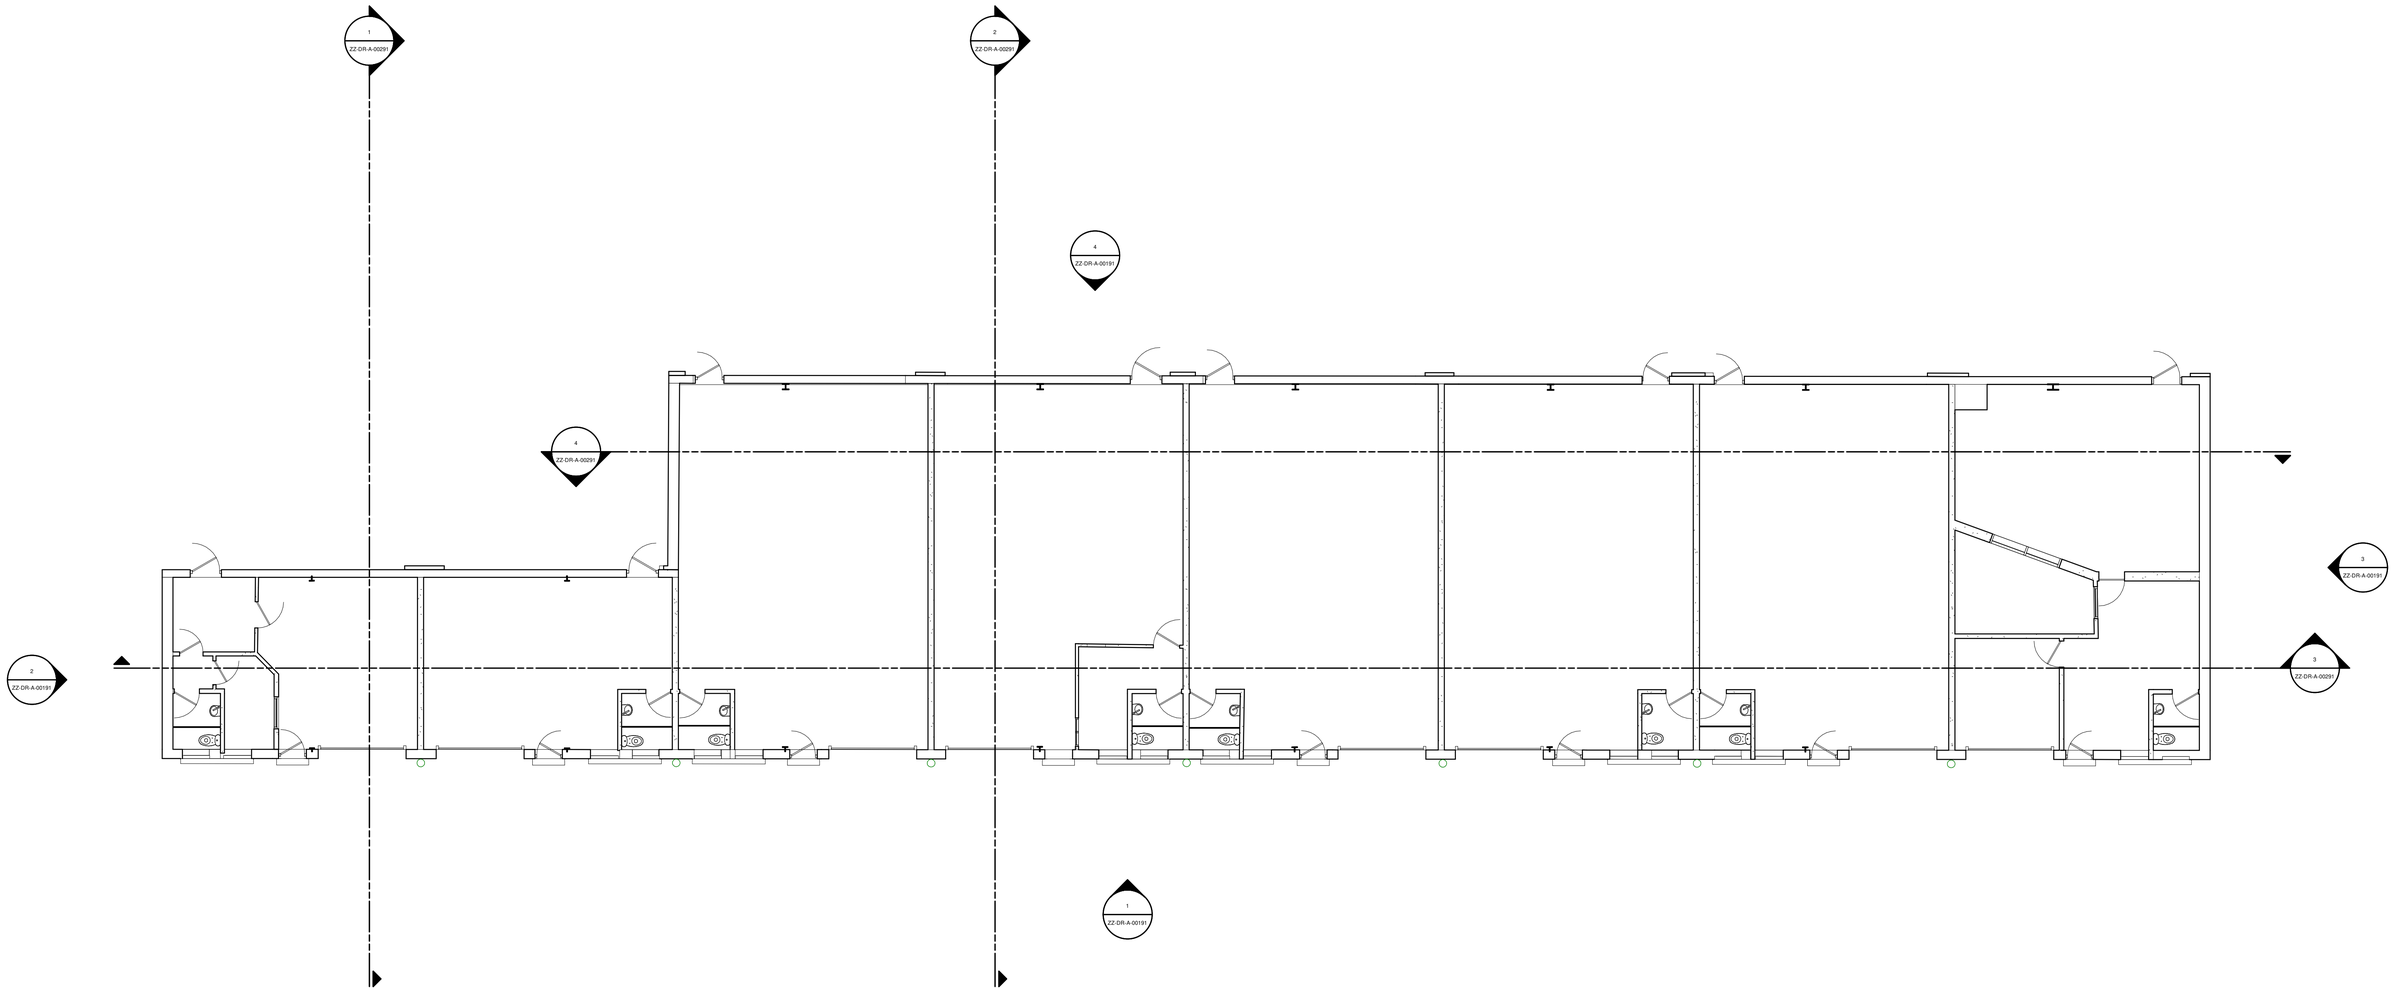

LEVEL 00 - EXISTING PLAN

SCALE: 1 : 100

0 1 2 3 4 5 m

This drawing has been prepared solely for the use of COPELAND BOROUGH COUNCIL and there are no representations of any kind made by NORR Consultants Limited to any party with whom NORR Consultants Limited has not entered into a contract

This drawing must not be used, reproduced or revised without written permission.

This drawing shall not be used for construction purposes until a"Ax - APPROVED FOR STAGE x" status appears under the Sheet Status.

Constructors must only work to figured dimensions which are to be checked on site. Do not scale from hard copy drawings.

DATE	REVISION	REV	DR	CH
29.04.22	FIRST ISSUE	P01	JS	DK
04.05.22	PLANNING APPLICATION	P02	JS	DK

Keyplan

North Arrow

True North

NORR

NORR Consultants Limited.
An Ingenium International Company

Percy House, 8th Floor Percy Street,
Newcastle NE1 4PW
England, UK
norr.com

Project COPELAND BOROUGH COUNCIL		Drawing Title LEVEL 00 - EXISTING PLAN (PLANNING)
Project CLEATOR MOOR INNOVATION QUARTER - PLOT 15		
Drawn JS	Date 01-03-22	Sheet Status S2 - FOR INFORMATION
Checked DK	Date 01-03-22	Project No. IANC21-0043
Scale 1 : 100 @ A1		Drawing No. CMIQ-NOR-A1500-DR-A-00091 — Rev. P02