ISO A0 - 841mm x 1189mm

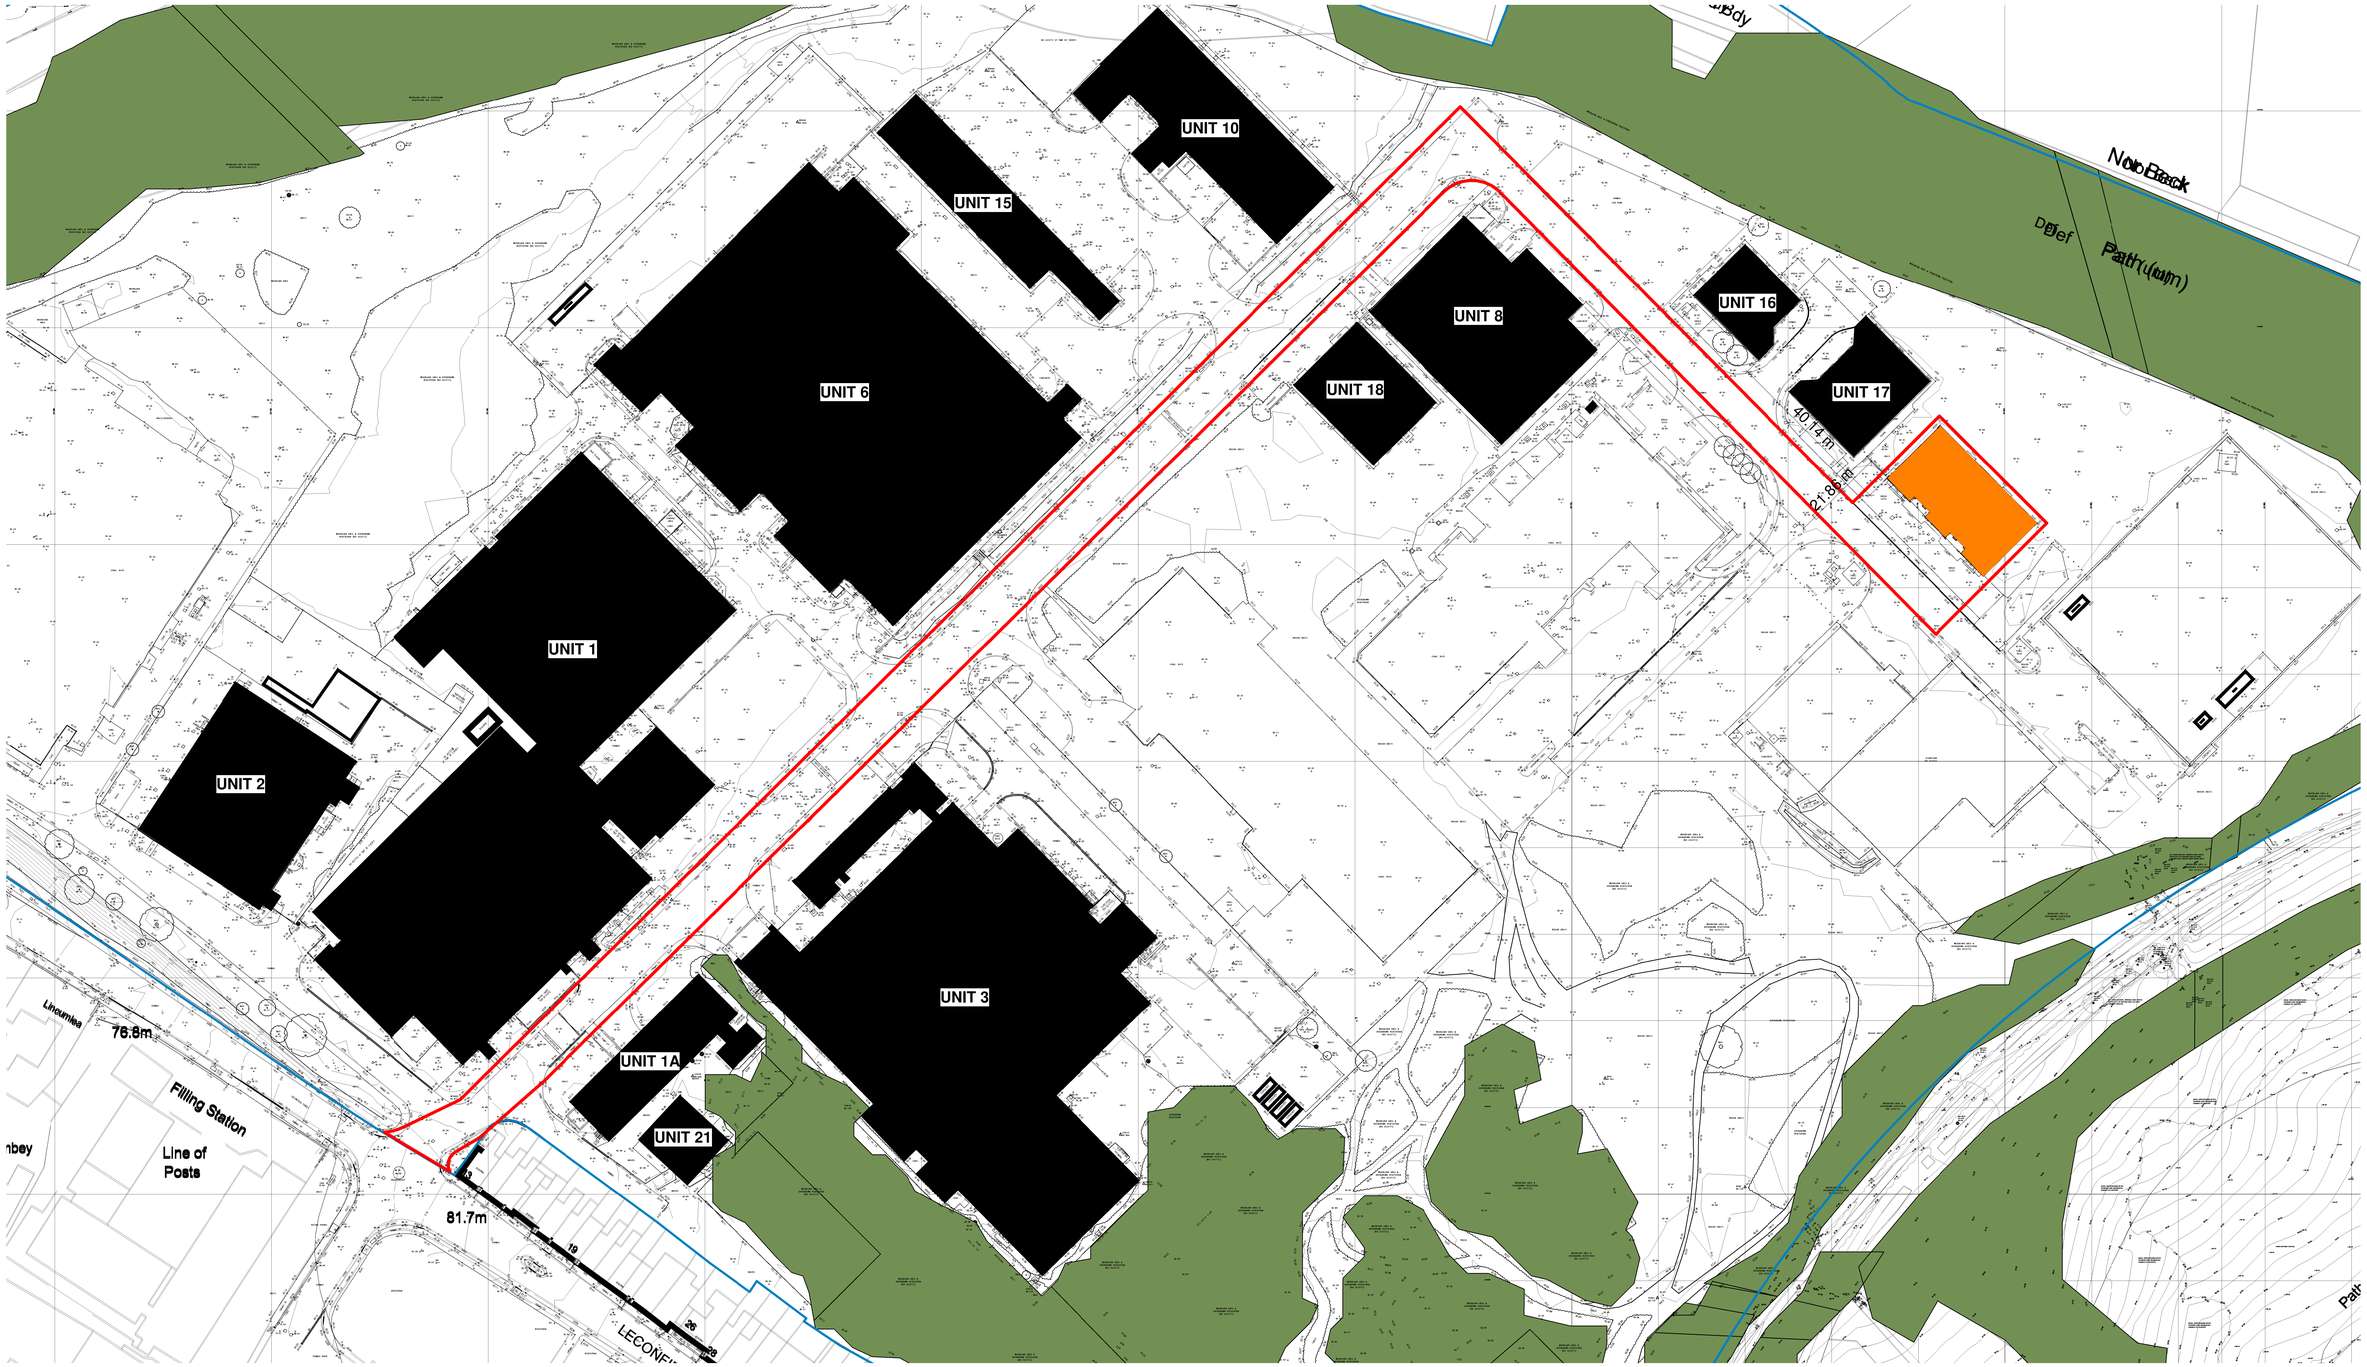

Ordnance Survey © Crown Copyright 2021. All rights reserved. Licence number 100022432

0 2 4 6 10 20 m

PROPOSED BLOCK PLAN

SCALE: 1 : 500

This drawing has been prepared solely for the use of COPELAND BOROUGH COUNCIL and there are no representations of any kind made by NORR Consultants Limited to any party with whom NORR Consultants Limited has not entered into a contract.

This drawing must not be used, reproduced or revised without written permission.

This drawing shall not be used for construction purposes until a "Ax - APPROVED FOR STAGE x" status appears under the Sheet Status.

Constructors must only work to figured dimensions which are to be checked on site. Do not scale from hard copy drawings.

DATE	REVISION	REV	DR	CH
29.04.22	FIRST ISSUE	P01	DK	JS
04.05.22	PLANNING APPLICATION	P02	JS	DK

Keyplan

North Arrow

True North

Consultants

NORR

NORR Consultants Limited.
An Ingenium International Company

Percy House, 8th Floor Percy Street,
Newcastle NE1 4PW
England, UK
norr.com

Client Name: COPELAND BOROUGH COUNCIL		Drawing Title: SITE - PROPOSED BLOCK PLAN (PLANNING)	
Project: CLEATOR MOOR INNOVATION QUARTER - PLOT 20			
Drawn: AM	Date: 21.03.22	Sheet Status: S2 - FOR INFORMATION	
Checked: CP	Date: 21.03.22	Project No.: IANC21-0043	
Scale: 1 : 500 @ A0		Drawing No.: CMIQ-NOR-A20-ZZ-DR-A-90092	Rev: P02