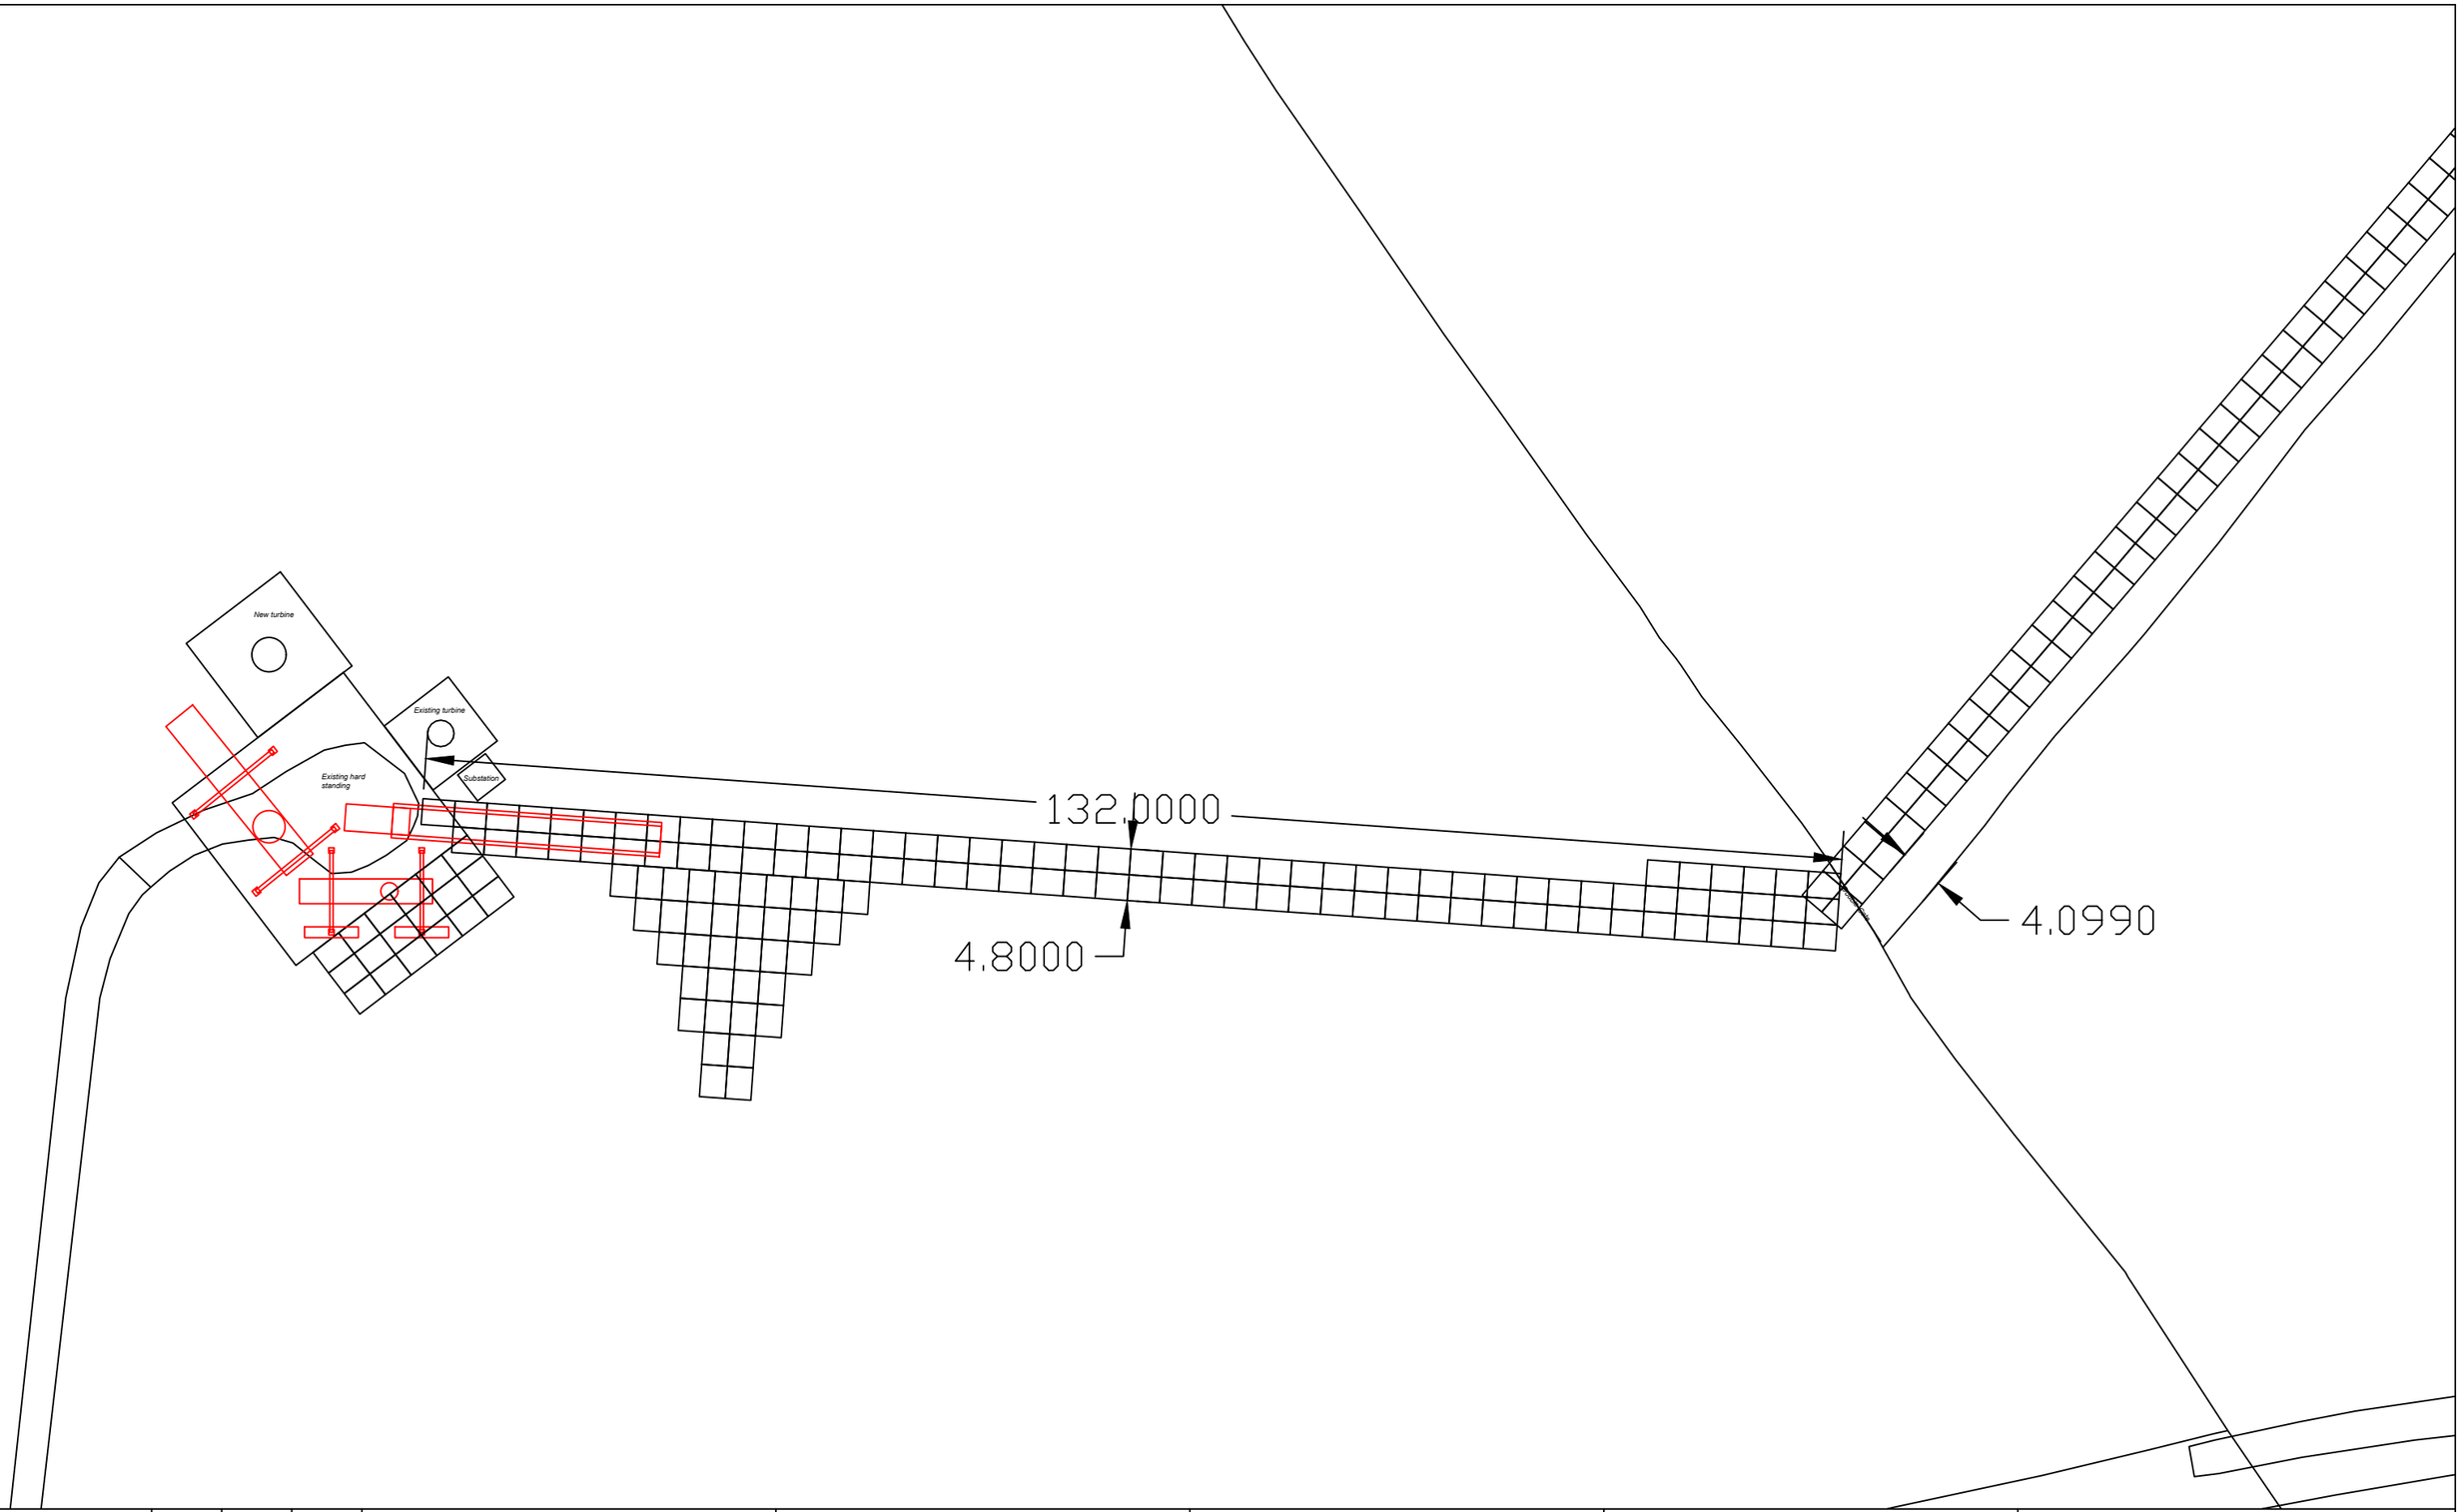

Initial Issue	NB/NB	24/09/25	A	Project WTN 250 to Vestas V52 44m HH Stubsgill Farm, Distington, Workington, Cumbria, England, CA14 4QQ	Drawing Title **Trackway**	Purpose of issue **Preliminarily Costings**			**DO NOT SCALE**
Revision Details	By / Check	Date	Suffix			Designed NB	Drawn NB	Checked NB	Approved NB	Date 24/09/25
							Suitability		
									Drawing Number **STU_C003** / Rev A

CONSTANTINE WIND ENERGY