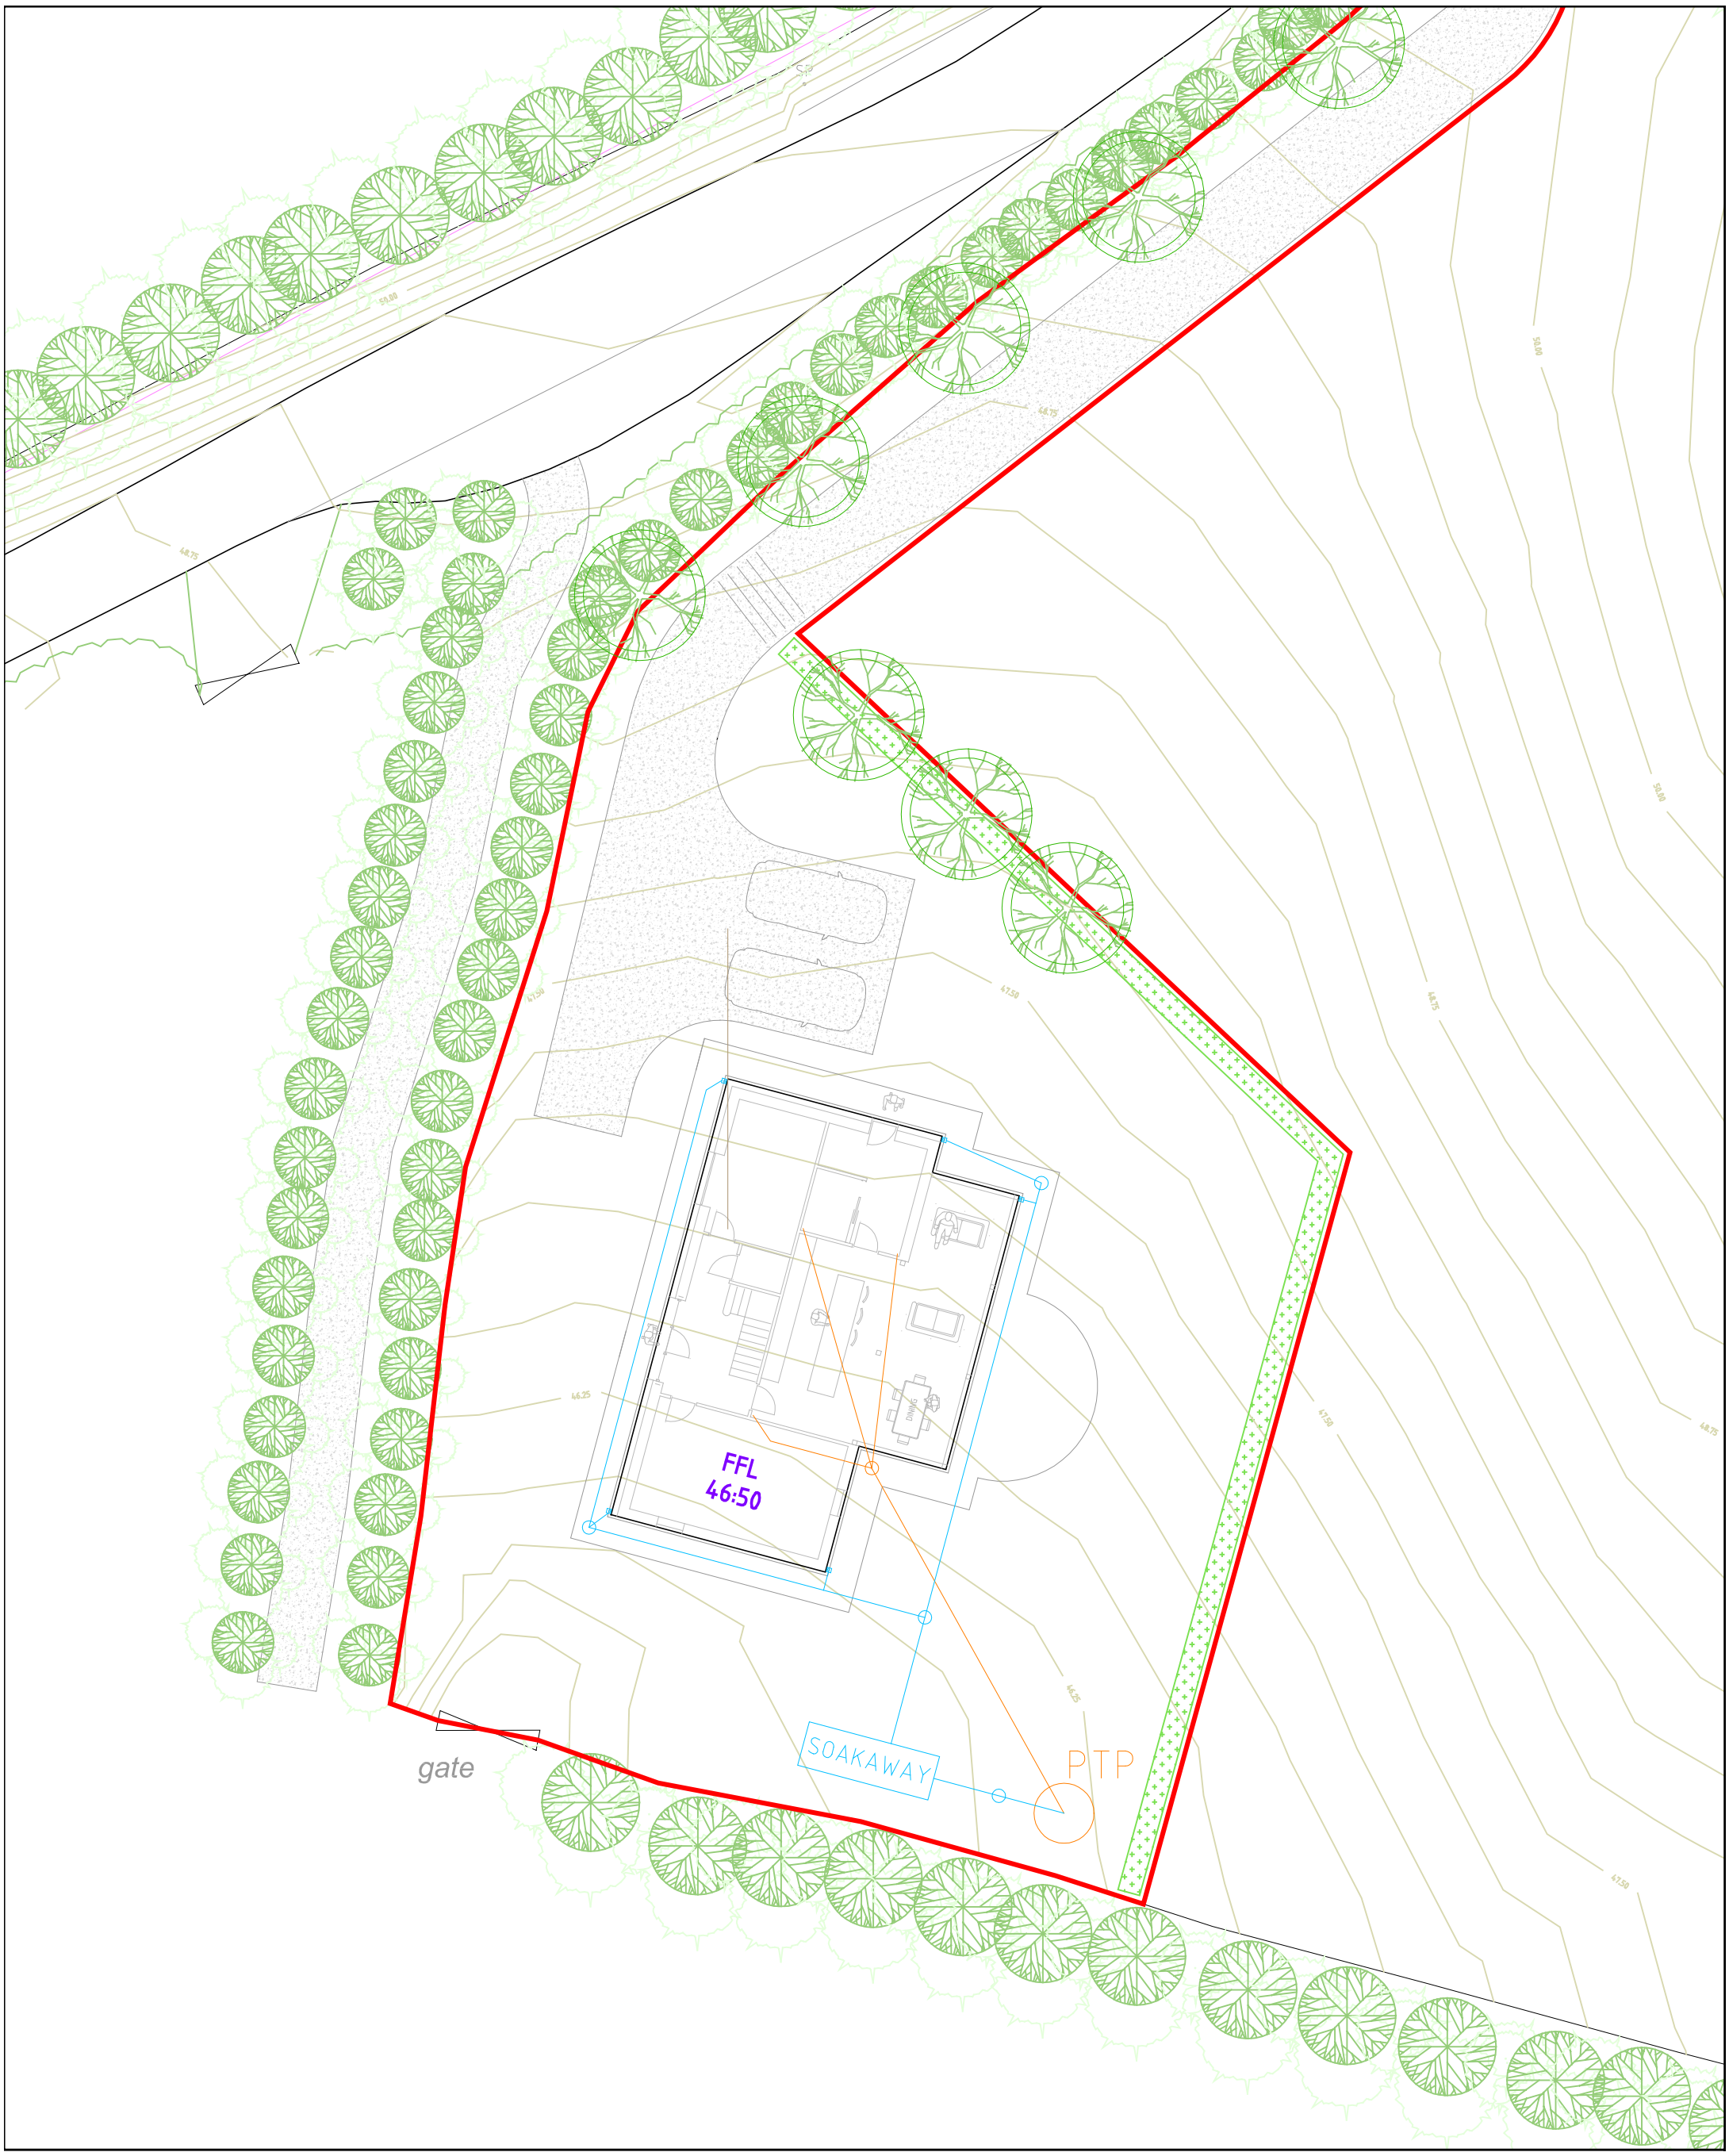

This drawing is protected by copyright and should not be copied without the prior consent of Gray Associates Limited. All work to comply with current Building Regs, British Standards, other relevant legislation & manufacturers current guidance. Refer to planning consent for approval of external finishes. Do not scale this drawing.

Agent

GRAY ASSOCIATES LTD

Architectural & Building Surveying Services

Moryn House, The Square, Dalston, CARLISLE CA5 7PH

M: 07917 810096 T: 01228 710415

E:david@grayassoc.co.uk www.grayassoc.co.uk

Client

Mark & Sarah Ralley

Drawing

Title:	Drainage Plan
Scheme:	New Dwelling Nr Hallsenna
Scale:	1:200
Date:	Jun 2020
Dwg No.:	D.05
Drawn:	D Gray

A3