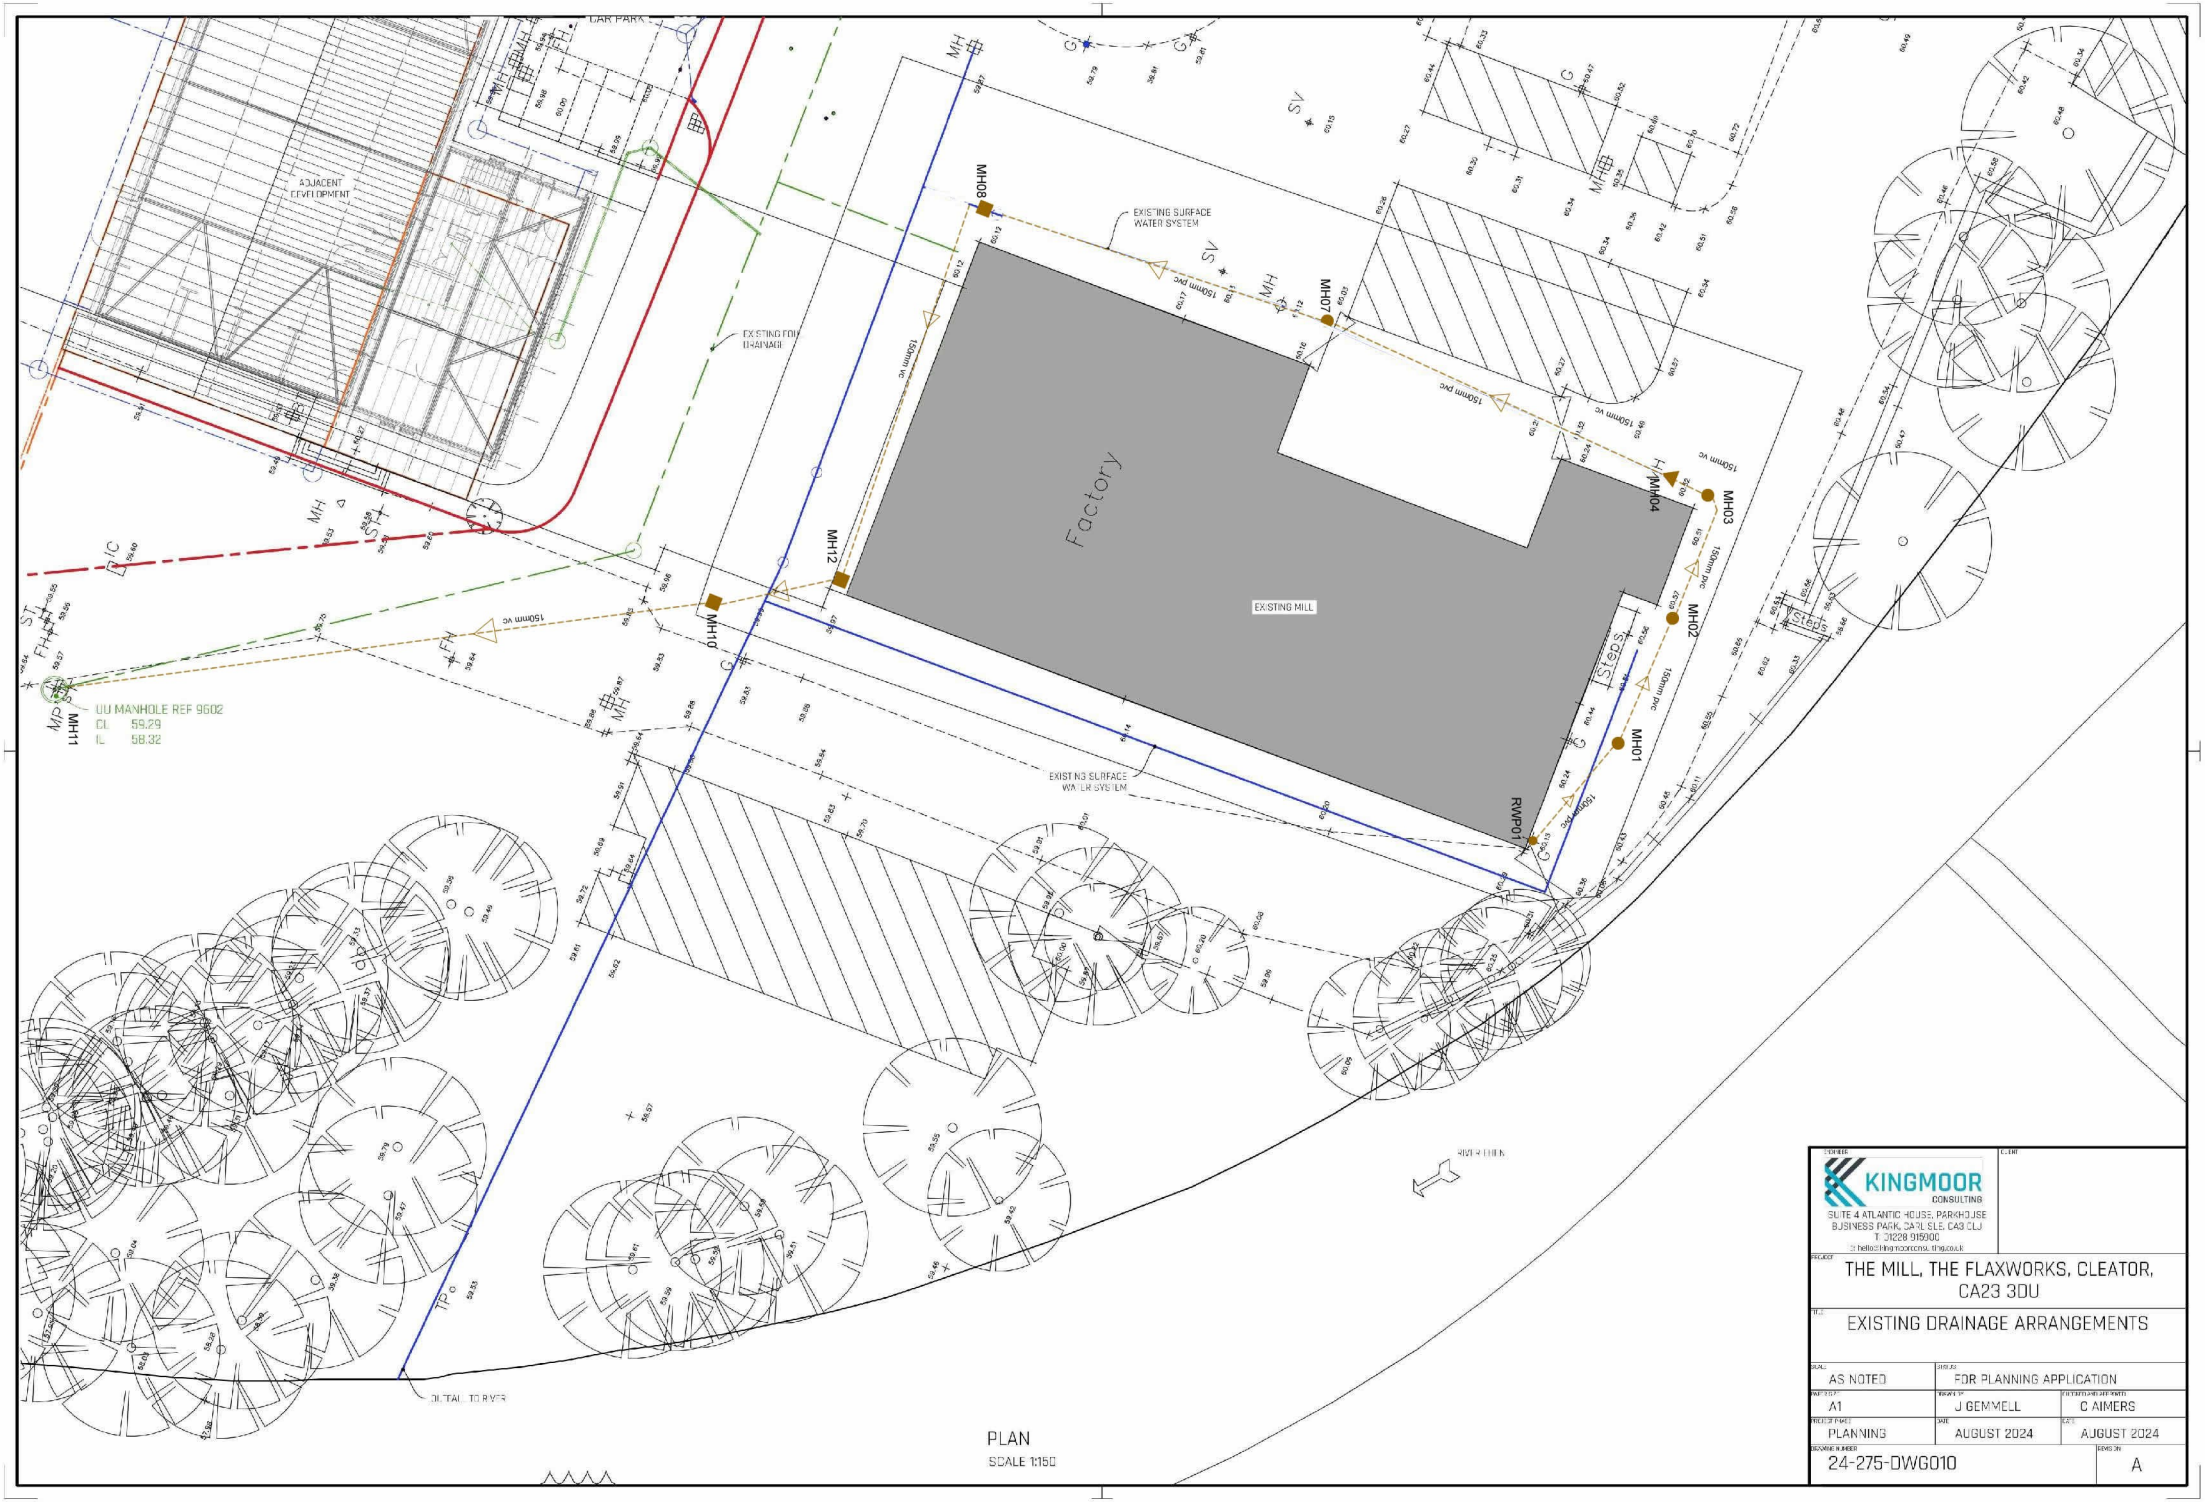

PLAN

SCALE 1:150

KINGMOOR CONSULTING
SUITE 4 ATLANTIC HOUSE, PARKHOUSE BUSINESS PARK, CARLISLE, CA3 0JJ
T: 01228 915000
E: hello@kingmoorconsulting.co.uk

PROJECT: THE MILL, THE FLAXWORKS, CLEATOR, CA23 3DU

TITLE: EXISTING DRAINAGE ARRANGEMENTS

SCALE: AS NOTED	ISSUE: FOR PLANNING APPLICATION	
PAPER SIZE: A1	DRAWN BY: J GEMMELL	CHECKED BY: C AIMERS
PROJECT PHASE: PLANNING	DATE: AUGUST 2024	DATE: AUGUST 2024
DRAWING NUMBER: 24-275-DWG010		REVISION: A