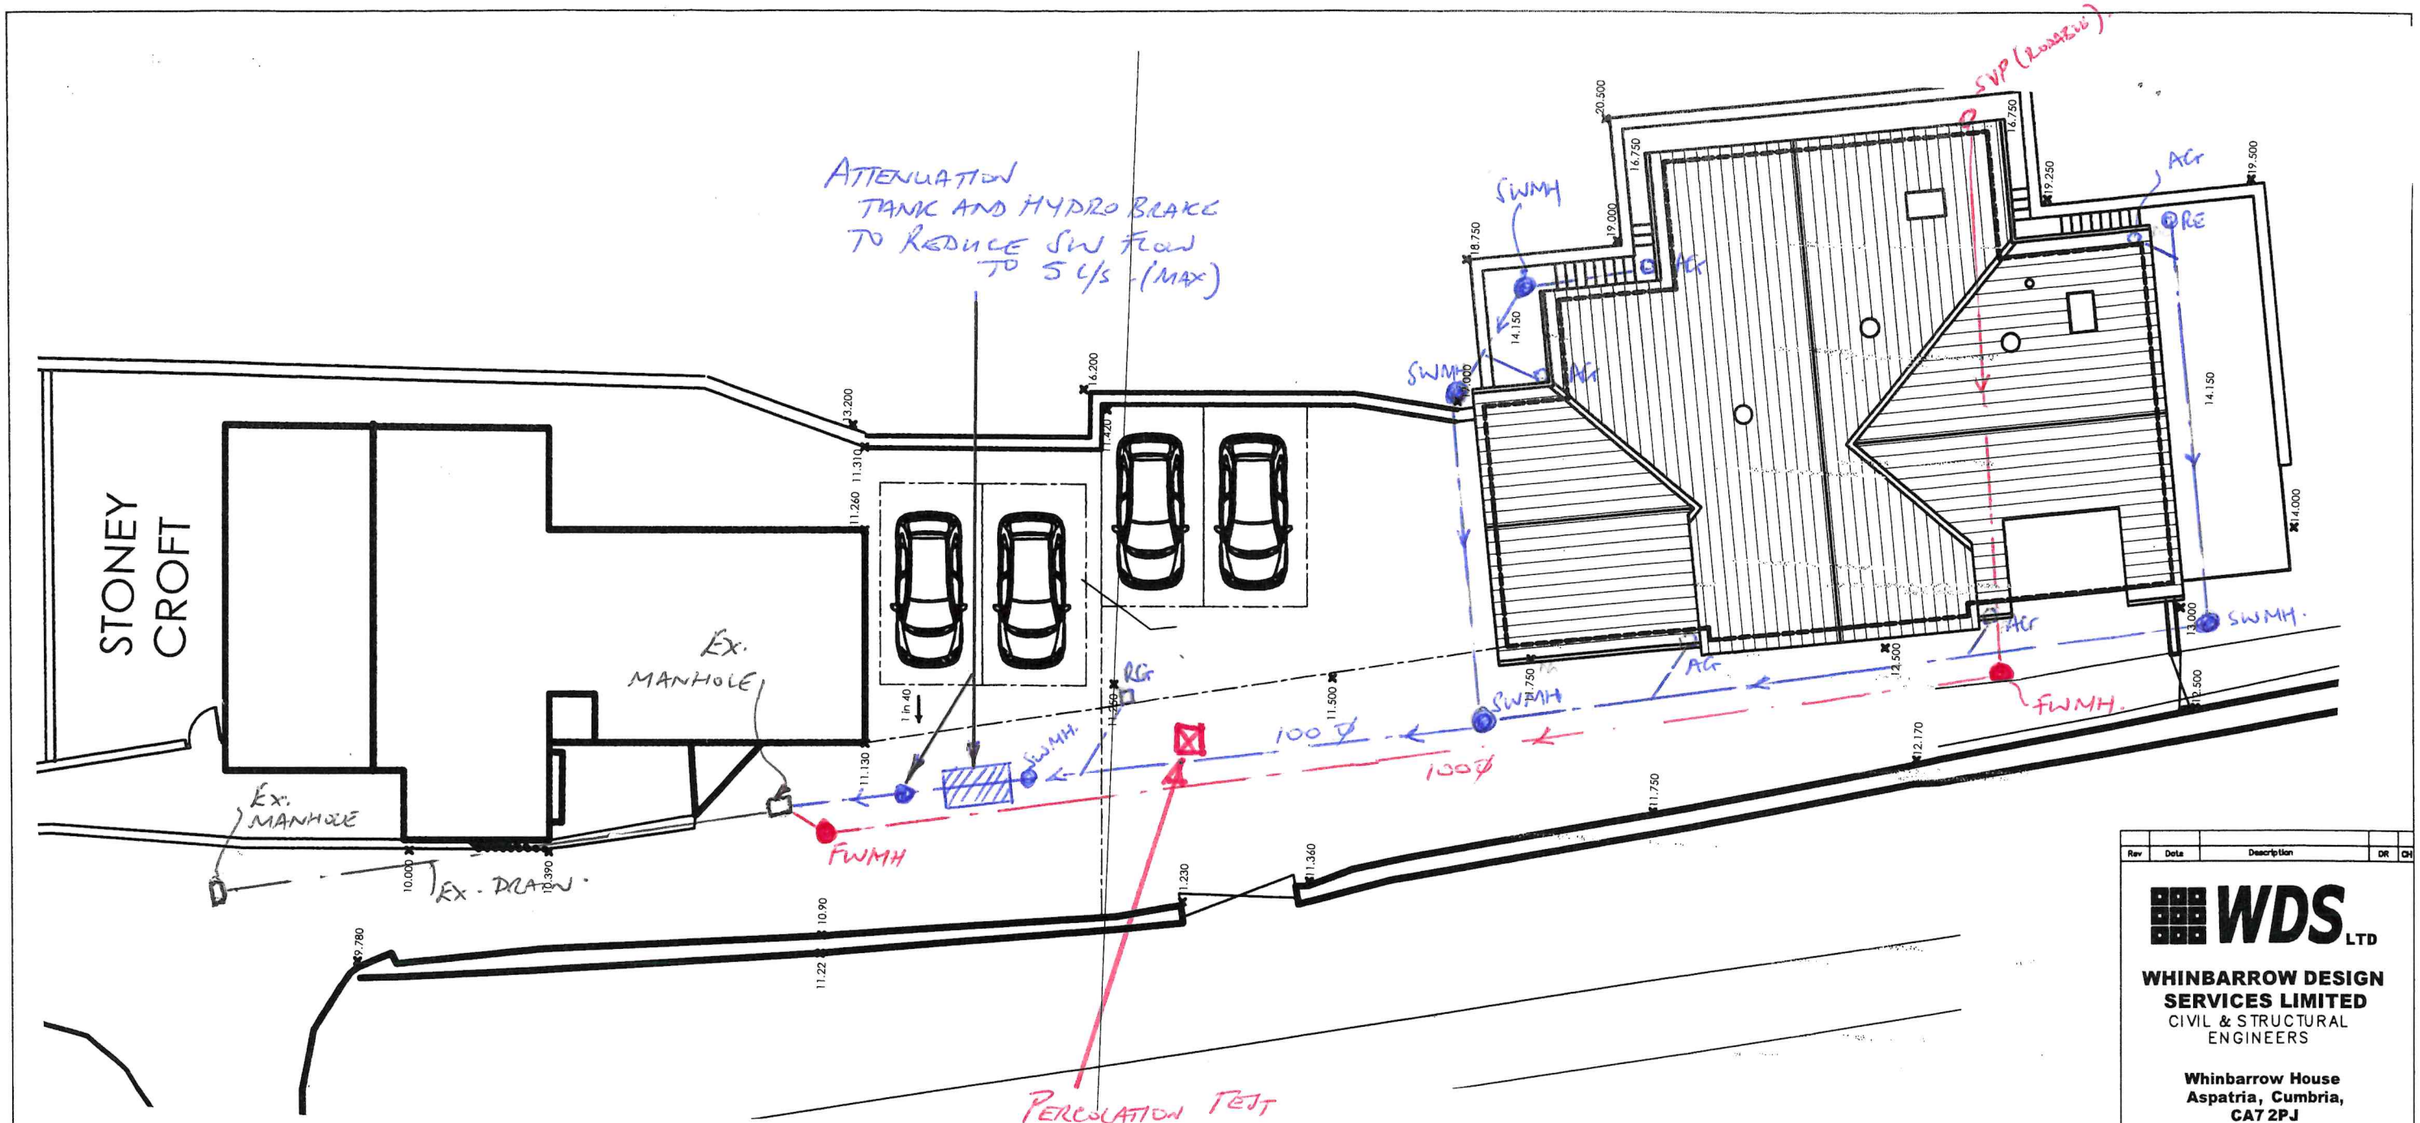

PRELIMINARY DRAINAGE PLAN

KEY

AG - ACCESS GULLEY (RODABLE)
RE - RODDING EYE.
-.-.- FOUL DRAIN LINE
● FWMH - FOUL WATER MANHOLE.
-.-.- SURFACE WATER DRAIN LINE
● SWMH - SURFACE WATER MANHOLE.
SVP - SOIL VENT PIPE RODABLE
RG - ROAD GULLEY.

Rev	Date	Description	DR	CH

WDS LTD

WHINBARROW DESIGN SERVICES LIMITED
CIVIL & STRUCTURAL ENGINEERS

Whinbarrow House
Aspatria, Cumbria,
CA7 2PJ

Tel/Fax: 016973 21984
Mob: 07803 943 248

Client: GRUNDY

Job Title: NEW DWELLING SEAMILL LANE ST BEES

Drawing Title: DRAINAGE LAYOUT FOR PLANNING

Status: PRELIMINARY

Scale: NTS | Date: JAN 23

Drawn By: T. SHORT | Checked | Approved

Drg. No.: 05-7967-D | Rev: A

A3 ORIGINAL

1:158