A0
1:500

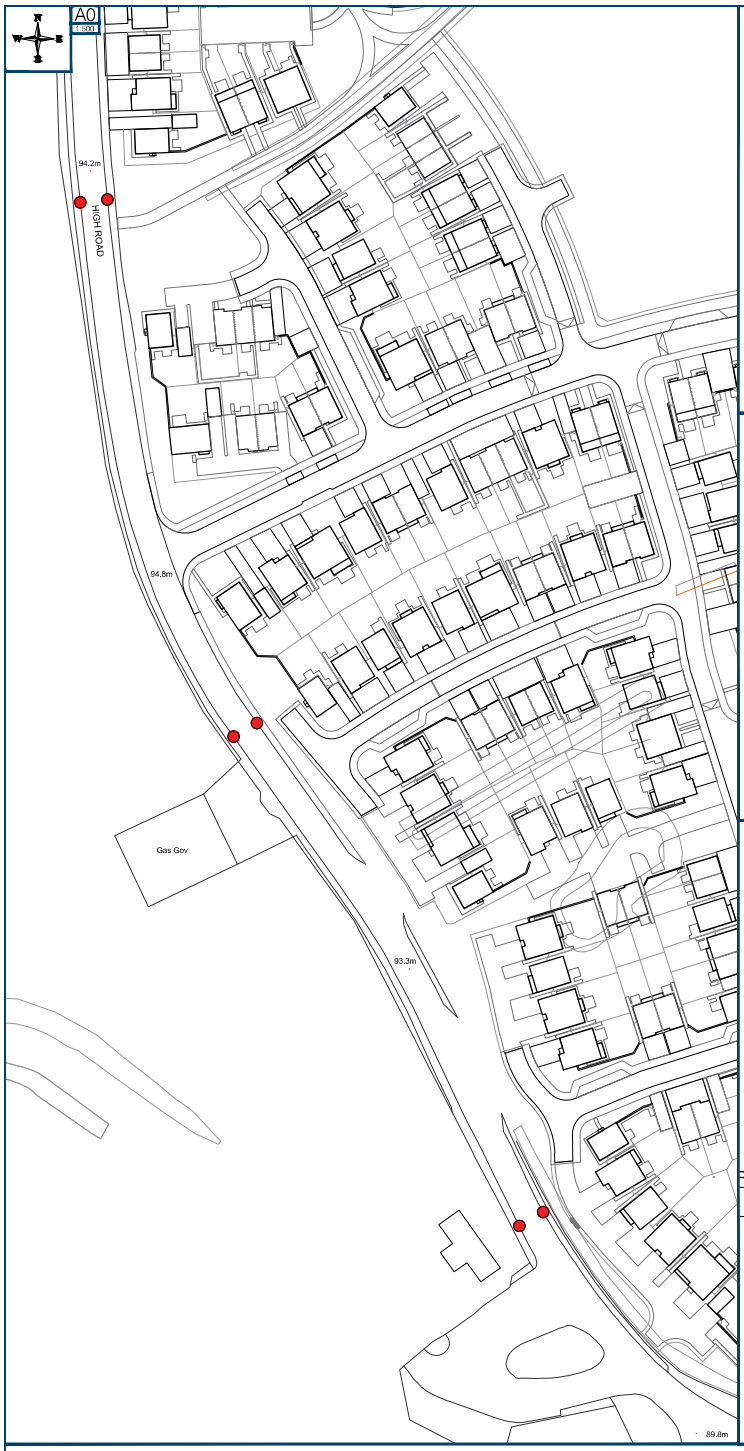

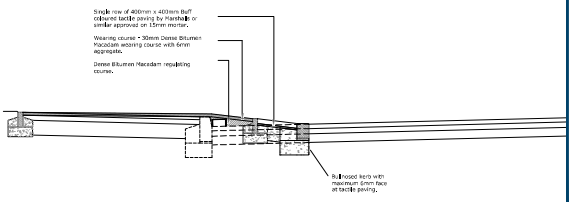

TYPICAL SECTION THROUGH TACTILE PAVING AT PROPOSED BUILD OUT.

Scale 1:20

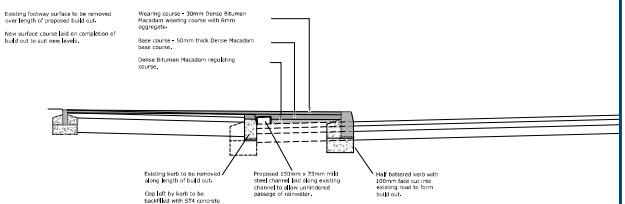

TYPICAL SECTION THROUGH PROPOSED BUILD OUT ADJACENT TO FOOTWAY.

Scale 1:20

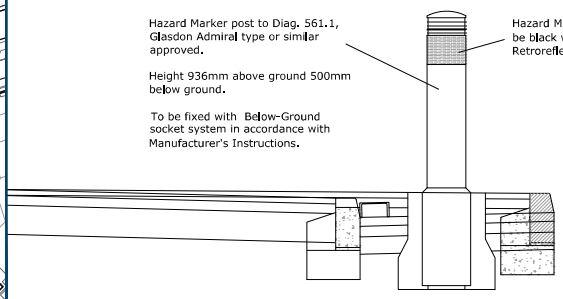

TYPICAL HAZARD MARKER AT PROPOSED BUILD OUT.

Scale 1:10

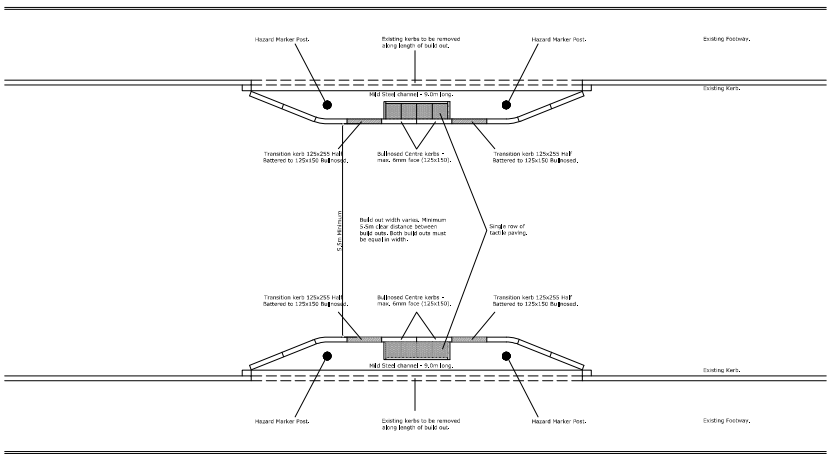

PROPOSED KERB LAYOUT ADJACENT TO FOOTWAY.

Scale 1:50

Site Boundaries.
Red Line omitted for clarity. Refer to General Arrangement for Site Red Line Boundary.

S278 Requirements:

- Proposed Location of Build Out Feature

DEVELOPMENT
EDGEHILL PARK PHASE 4

DRAWING
S278 PLAN

DRAWN BY	MG	DATE	04-04-2023
CHECKED BY	-	SCALE	1:500 @A0
DWG PACK	DRAWING NUMBER	REVISION	
TEN.	20095.90.9.S278P	T1	

Revisions		Date
REV.	COMMENTS	DD/MM/YYYY
T1	To issue issue.	28/04/2023

Story Homes
Story House, Lords Way, Kingmoor Business Park, Carlisle, CA6 4SL