GAVIN DOTHIE 15.07.2019

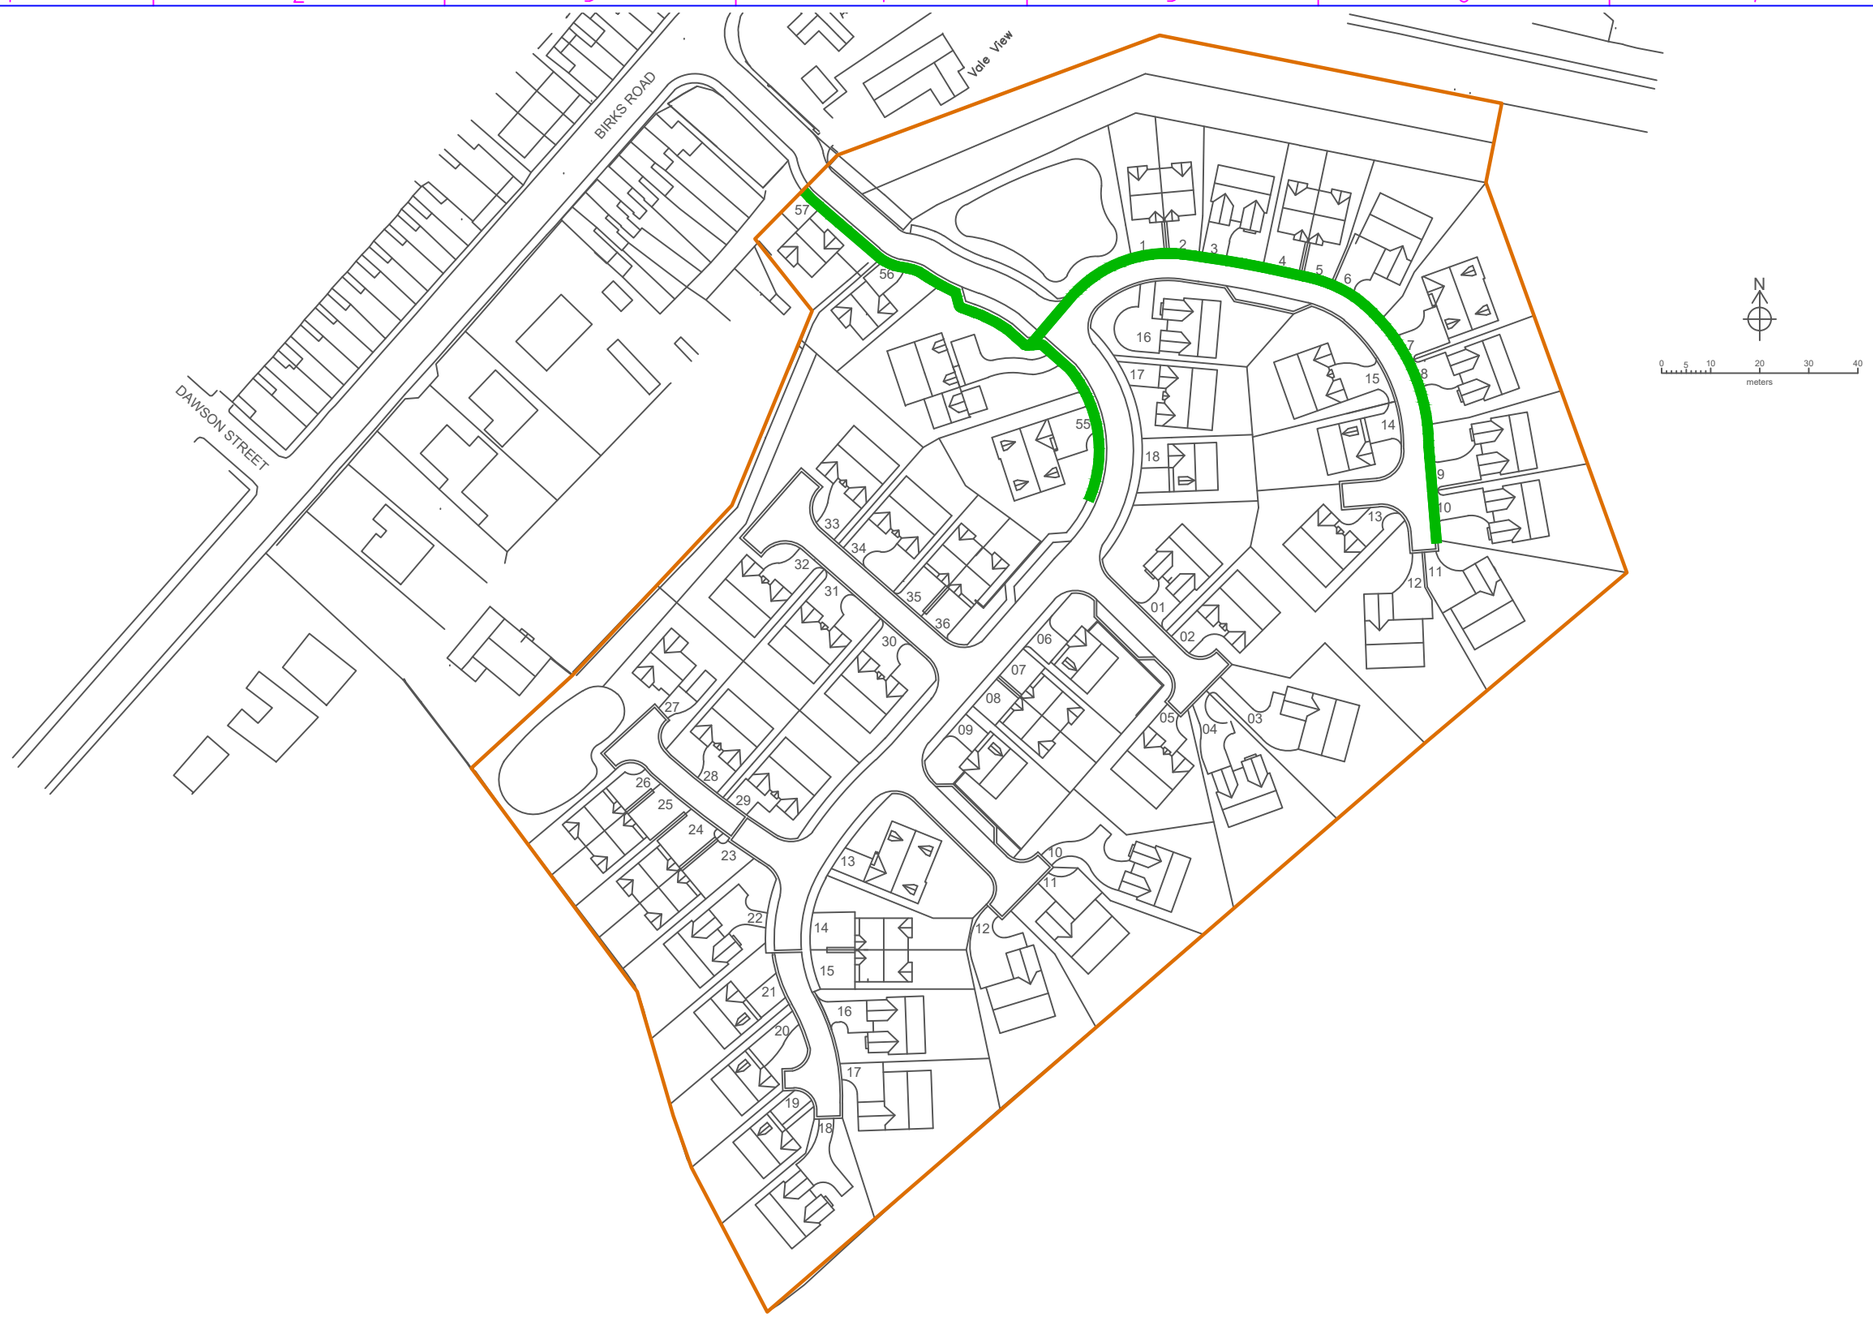

Drawing Scale :	1:1250
O.S.REF :	302268,515332
Network Number :	N0019972-1
Project Number :	
Drawing Number :	EN0019972-1_R1-1_legal_easement only
Developer :	Nigel Kay Homes
Location :	Land off Birks Road, Phase 1, CLEATOR, CA22 2UH

SHEET SIZE A3

This electrical design has been carried out by :

GTC Design Engineer
The Gas Transportation Company Ltd
Woolpit Business Park
Bury St Edmunds
Suffolk
IP30 9UP
Tel : 01359 240363
Fax : 01359 244398
www.gtc-uk.co.uk

All cables and equipment used on this design are to be in accordance with G81 standards.

© Electricity Networks Company Ltd

LEGEND

Site Boundary

Access / Cable Easement

Rev	Revision Note	Date	Drawn by	Approved
1-0	Original drawing	30/04/19	GD	ROB
1-1	Site layout updated	12/07/19	GD	ES