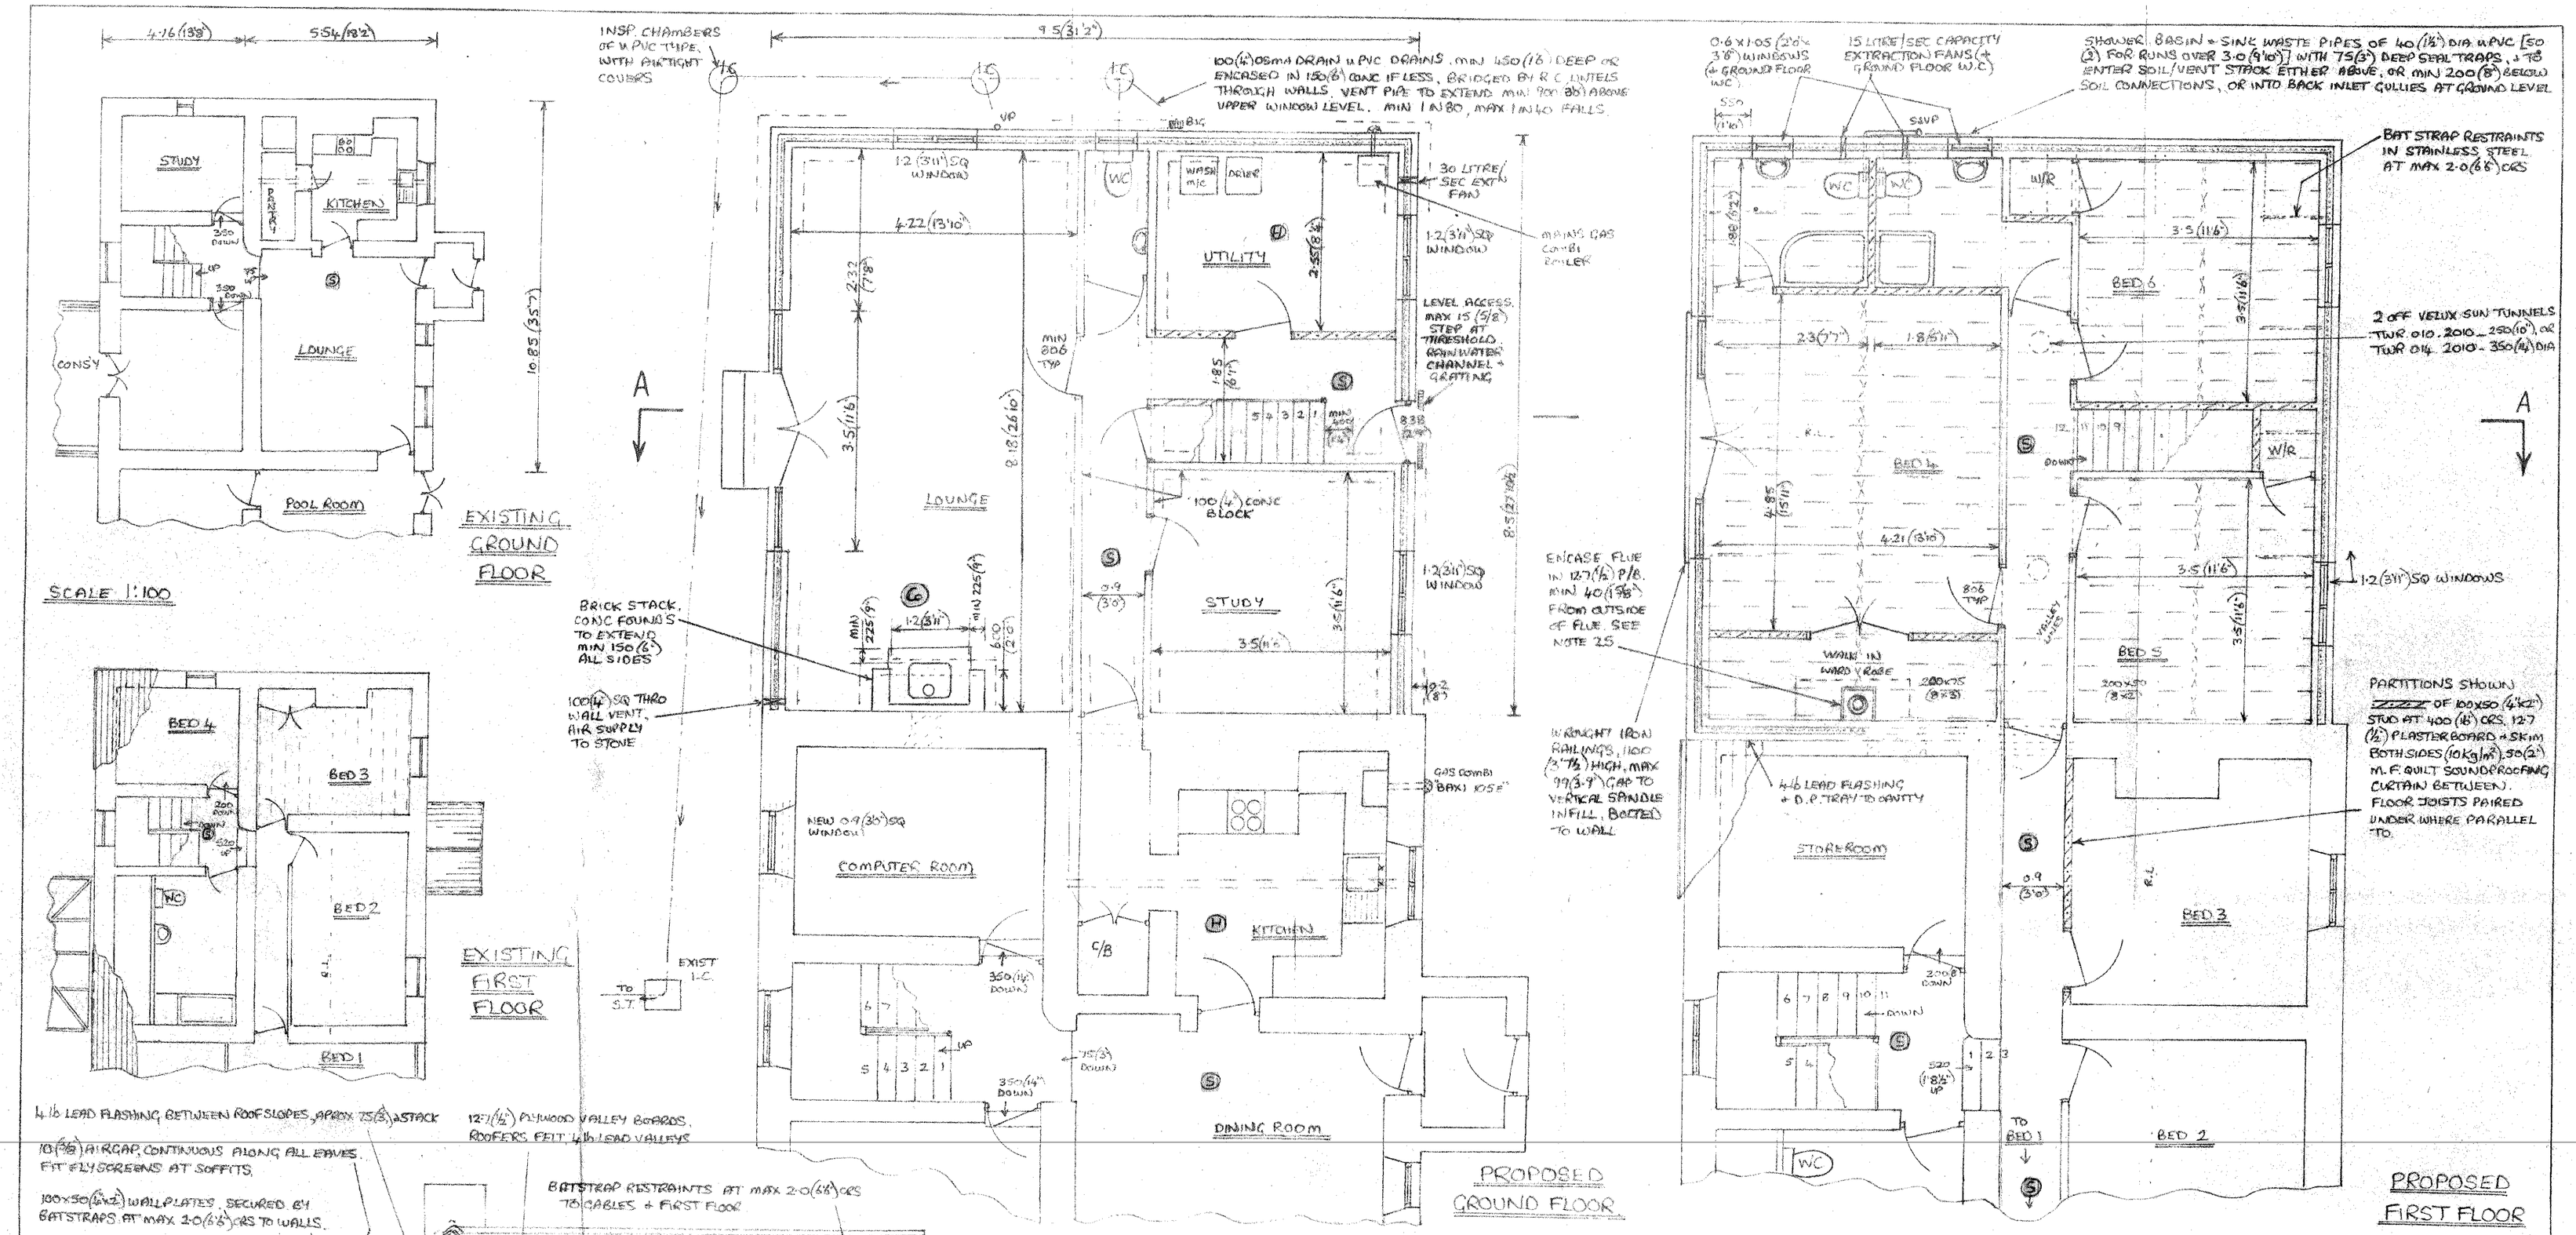

STAIR DETAILS

FLOOR TO FLOOR RISE (CONFIRM ON SITE)	2430 (7'11.67")
12 EQUAL RISES OF	202.5 (7.972")
11 EQUAL GOINGS OF	225.0 (8.858")
LANDING GOINGS, TOP + BOTTOM (MIN)	900 (3'0")
STRINGS	229 x 31 (9"x1¼")
TREADS	25.4 (1")
RISERS	170 (6¾") OR 9mm (0.4")
NEWEL POSTS	90 (3½") SQ
WIDTH	864 (2'10")
HANDRAIL HEIGHT	900 (3'0")
MAX GAP BETWEEN VERTICAL SPINDLE INFILL	99 (3.9")
MIN HEAD ROOM ABOVE PITCH LINE	2000 (6'7½")
PITCH	42°
PLASTER BOARD UNDER ON SEPERATE TIMBER FRAME	12.7 (½") + SKIM

RISERS + GOINGS ADJUSTED AS REQ'D TO MAINTAIN 42°.
MAX RISE ALLOWED 220 (8.661")

SHEET 2 31-7-16 R.A. WALKER LADYHALL - MILLTM 1505