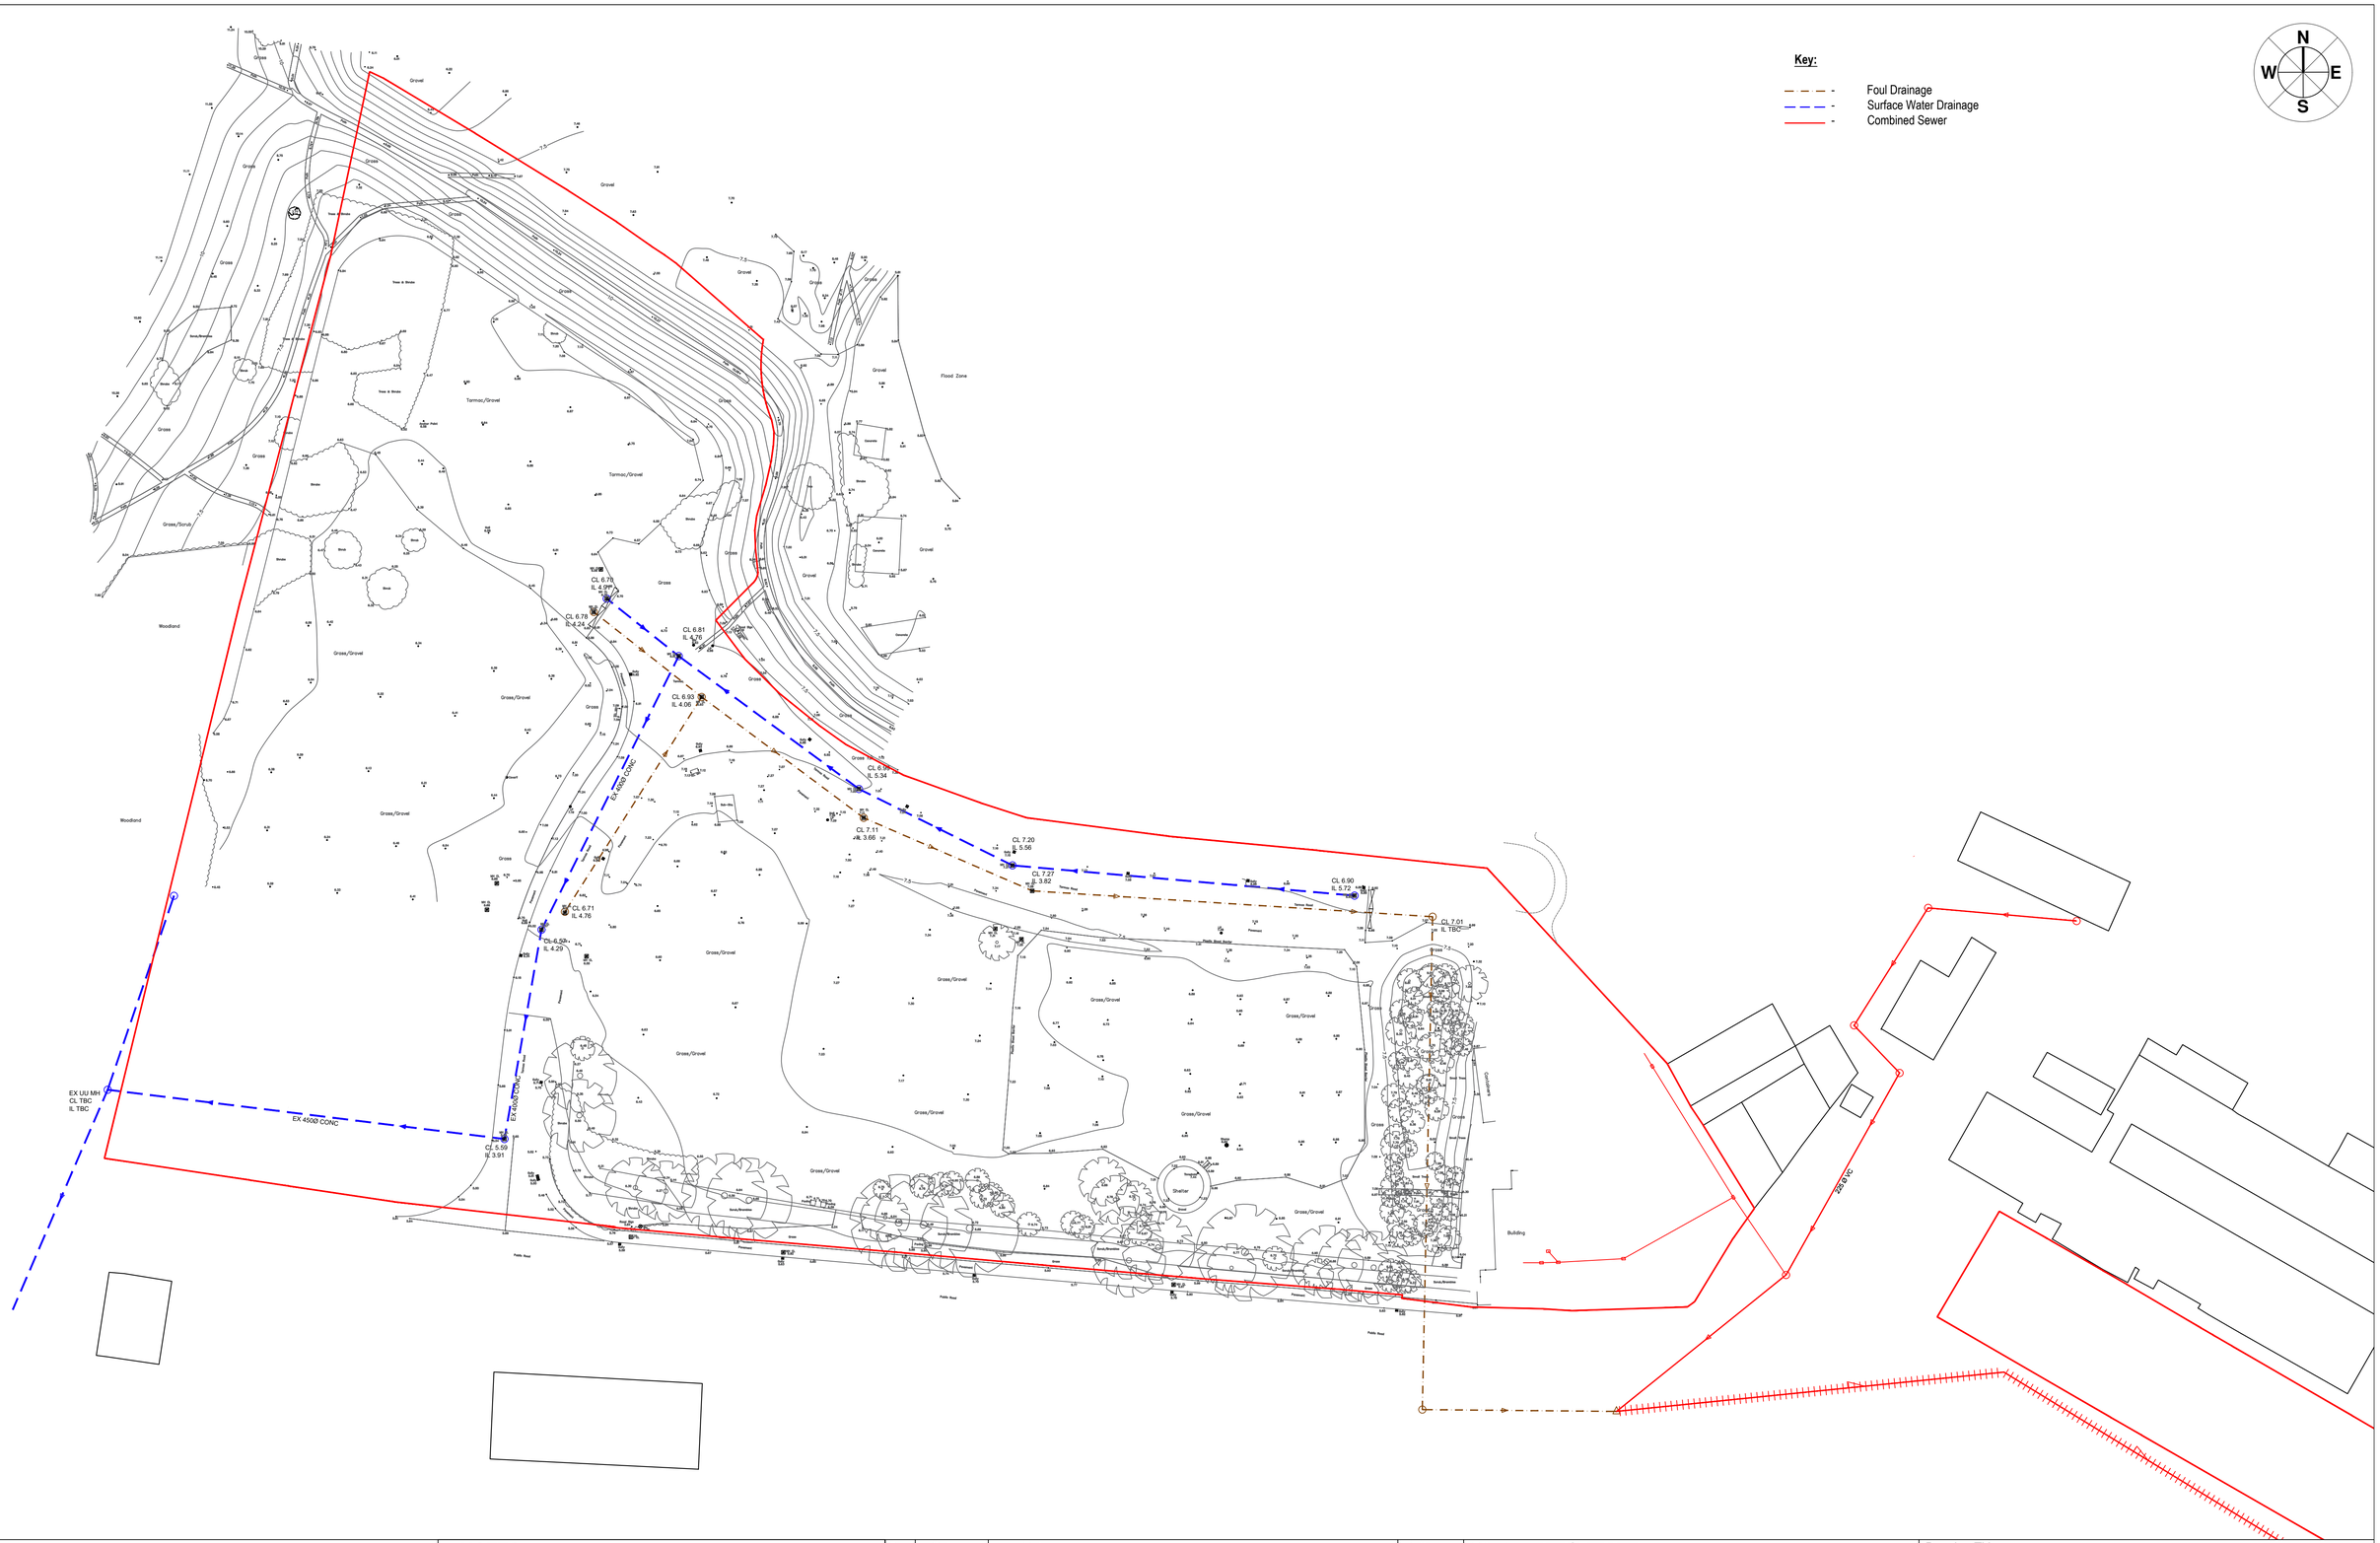

M & P Gadsden
Consulting Engineers Ltd

Unit 20
Meetings Industrial Estate
Park Road
Barrow-in-Furness
Cumbria
LA14 4TL

Tel: 01229 813333
Web: www.mandpgadsdenconsulting.co.uk
E-mail: mike@mpg-consulting.co.uk
mark@mpg-consulting.co.uk

NOTES

Rev.	Date.	Notes.	Init.

Client: As If By Magic,

Project: Drainage Design for Proposed Development @ Old Ironworks Site, Devonshire Road, Millom.

Notes.
This drawing is protected by copyright and must not be copied or reproduced without the written consent of M&P Gadsden Consulting Engineers Ltd. No dimensions are to be scaled from this drawing. All dimensions and sizes to be checked on site. ©

Drawing Title. EXISTING DRAINAGE LAYOUT

Status. PLANNING

Date.	Drawn.	Scale.
25/01/2020	RB	1:500 - A1

Drawing No. 19343_PL01_01

Revision.